



1 OVERALL TRAIL PLAN





LEGEND



- HIGH LOW LOOP
- CREST LOOP
- RANGE LOOP



2 1-MILE TRAIL LOOPS

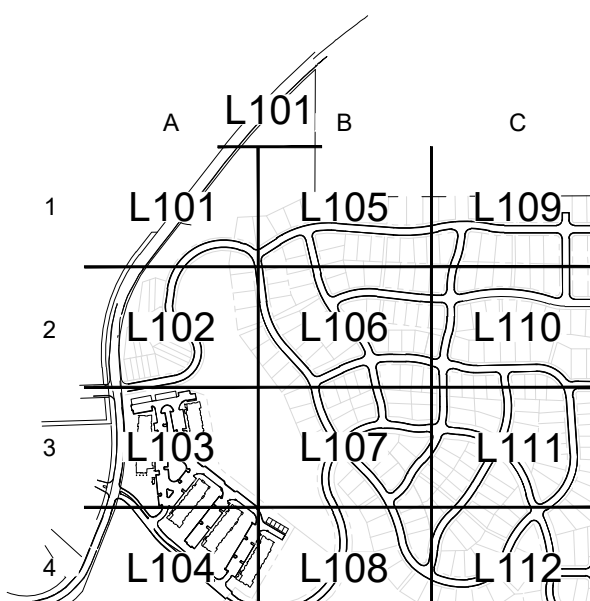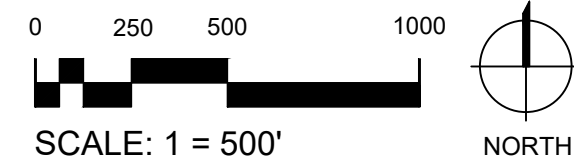

KEY PLAN

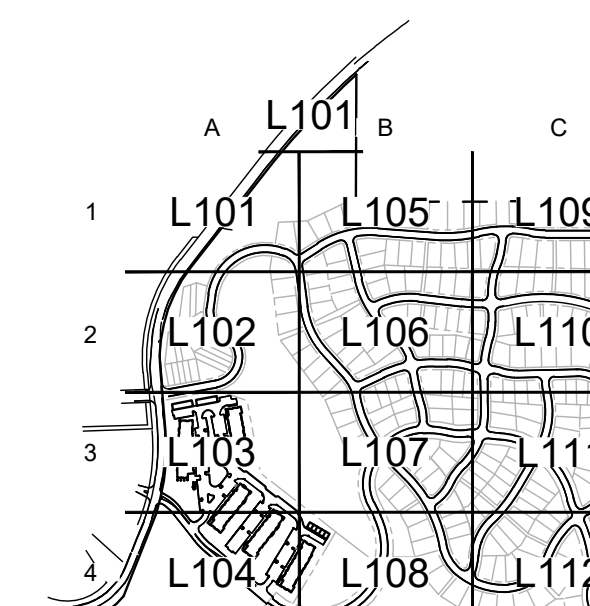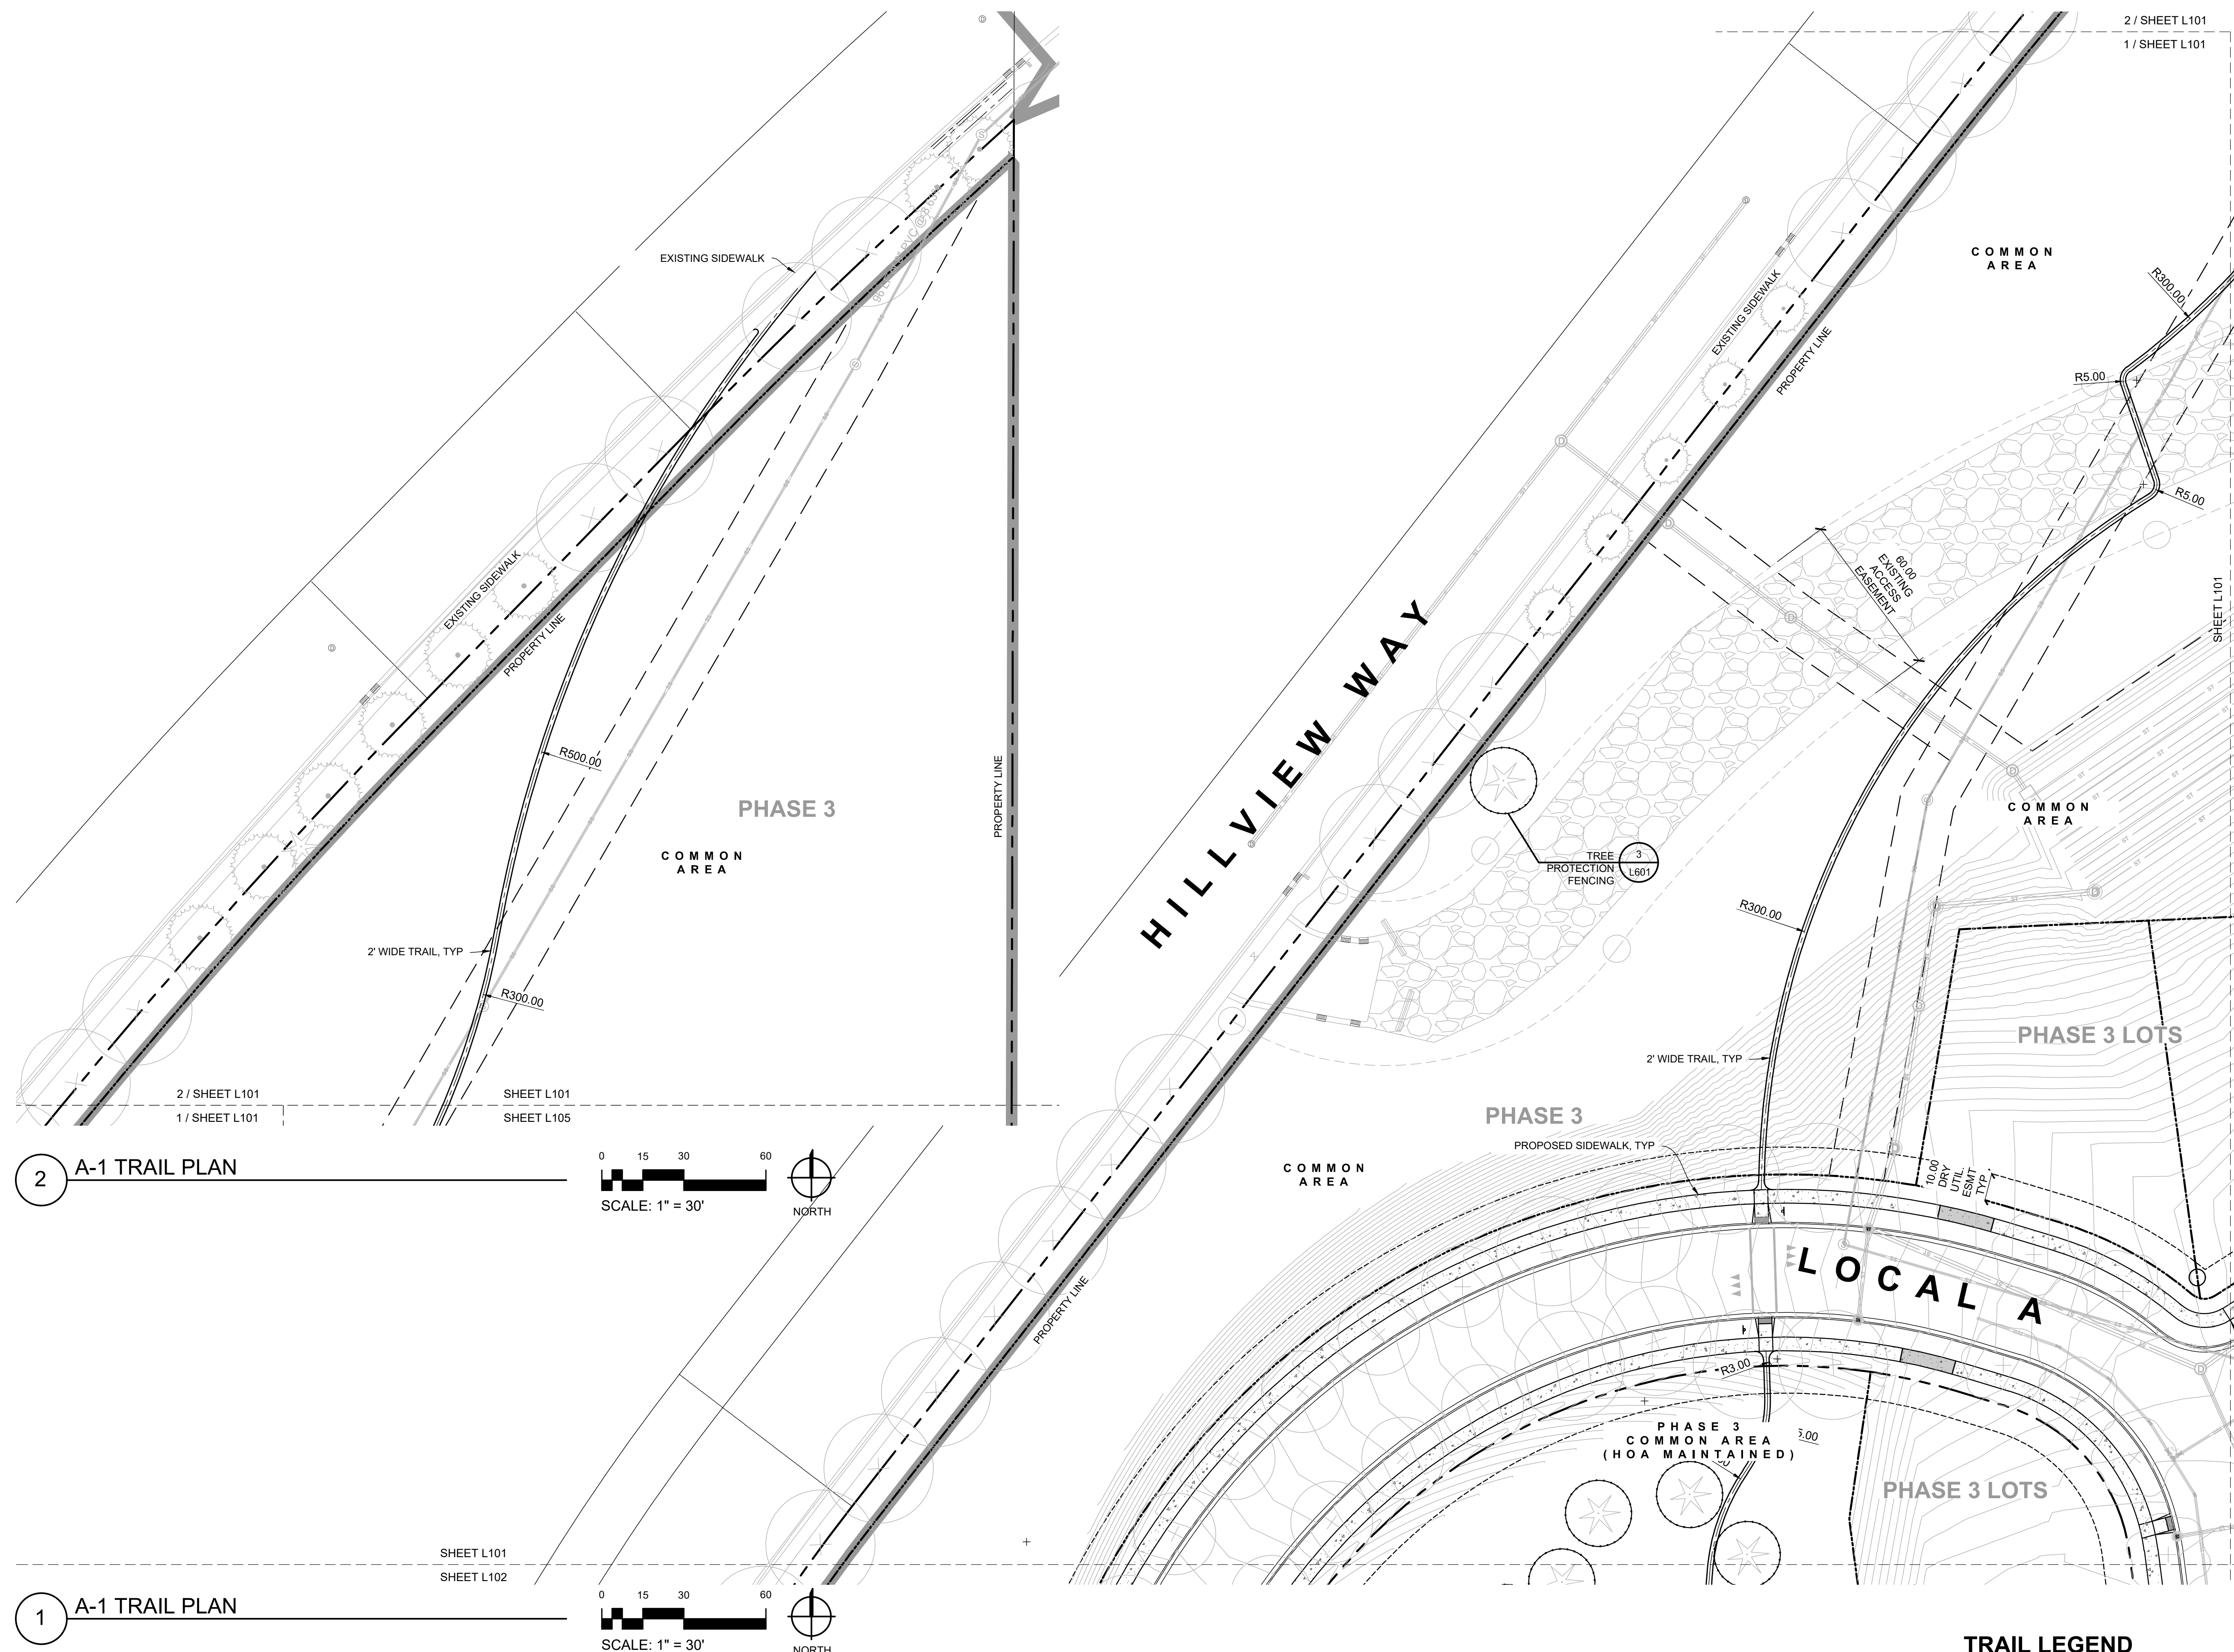

KEY PLAN


NOT FOR CONSTRUCTION - PRELIMINARY DESIGN

NOT FOR CONSTRUCTION - PRELIMINARY DESIGN




TRAIL LEGEND

- TRAIL CENTER LINE
- 2-FOOT WIDE TRAIL

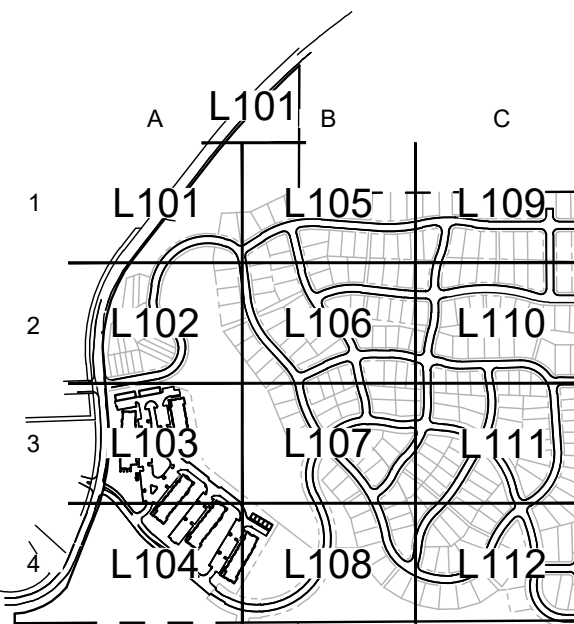


KEY PLAN

1 A-2 TRAIL PLAN

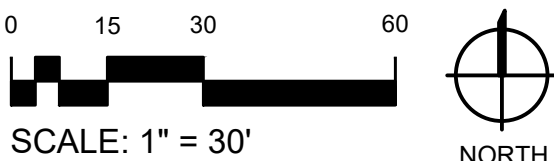



NOT FOR CONSTRUCTION - PRELIMINARY DESIGN

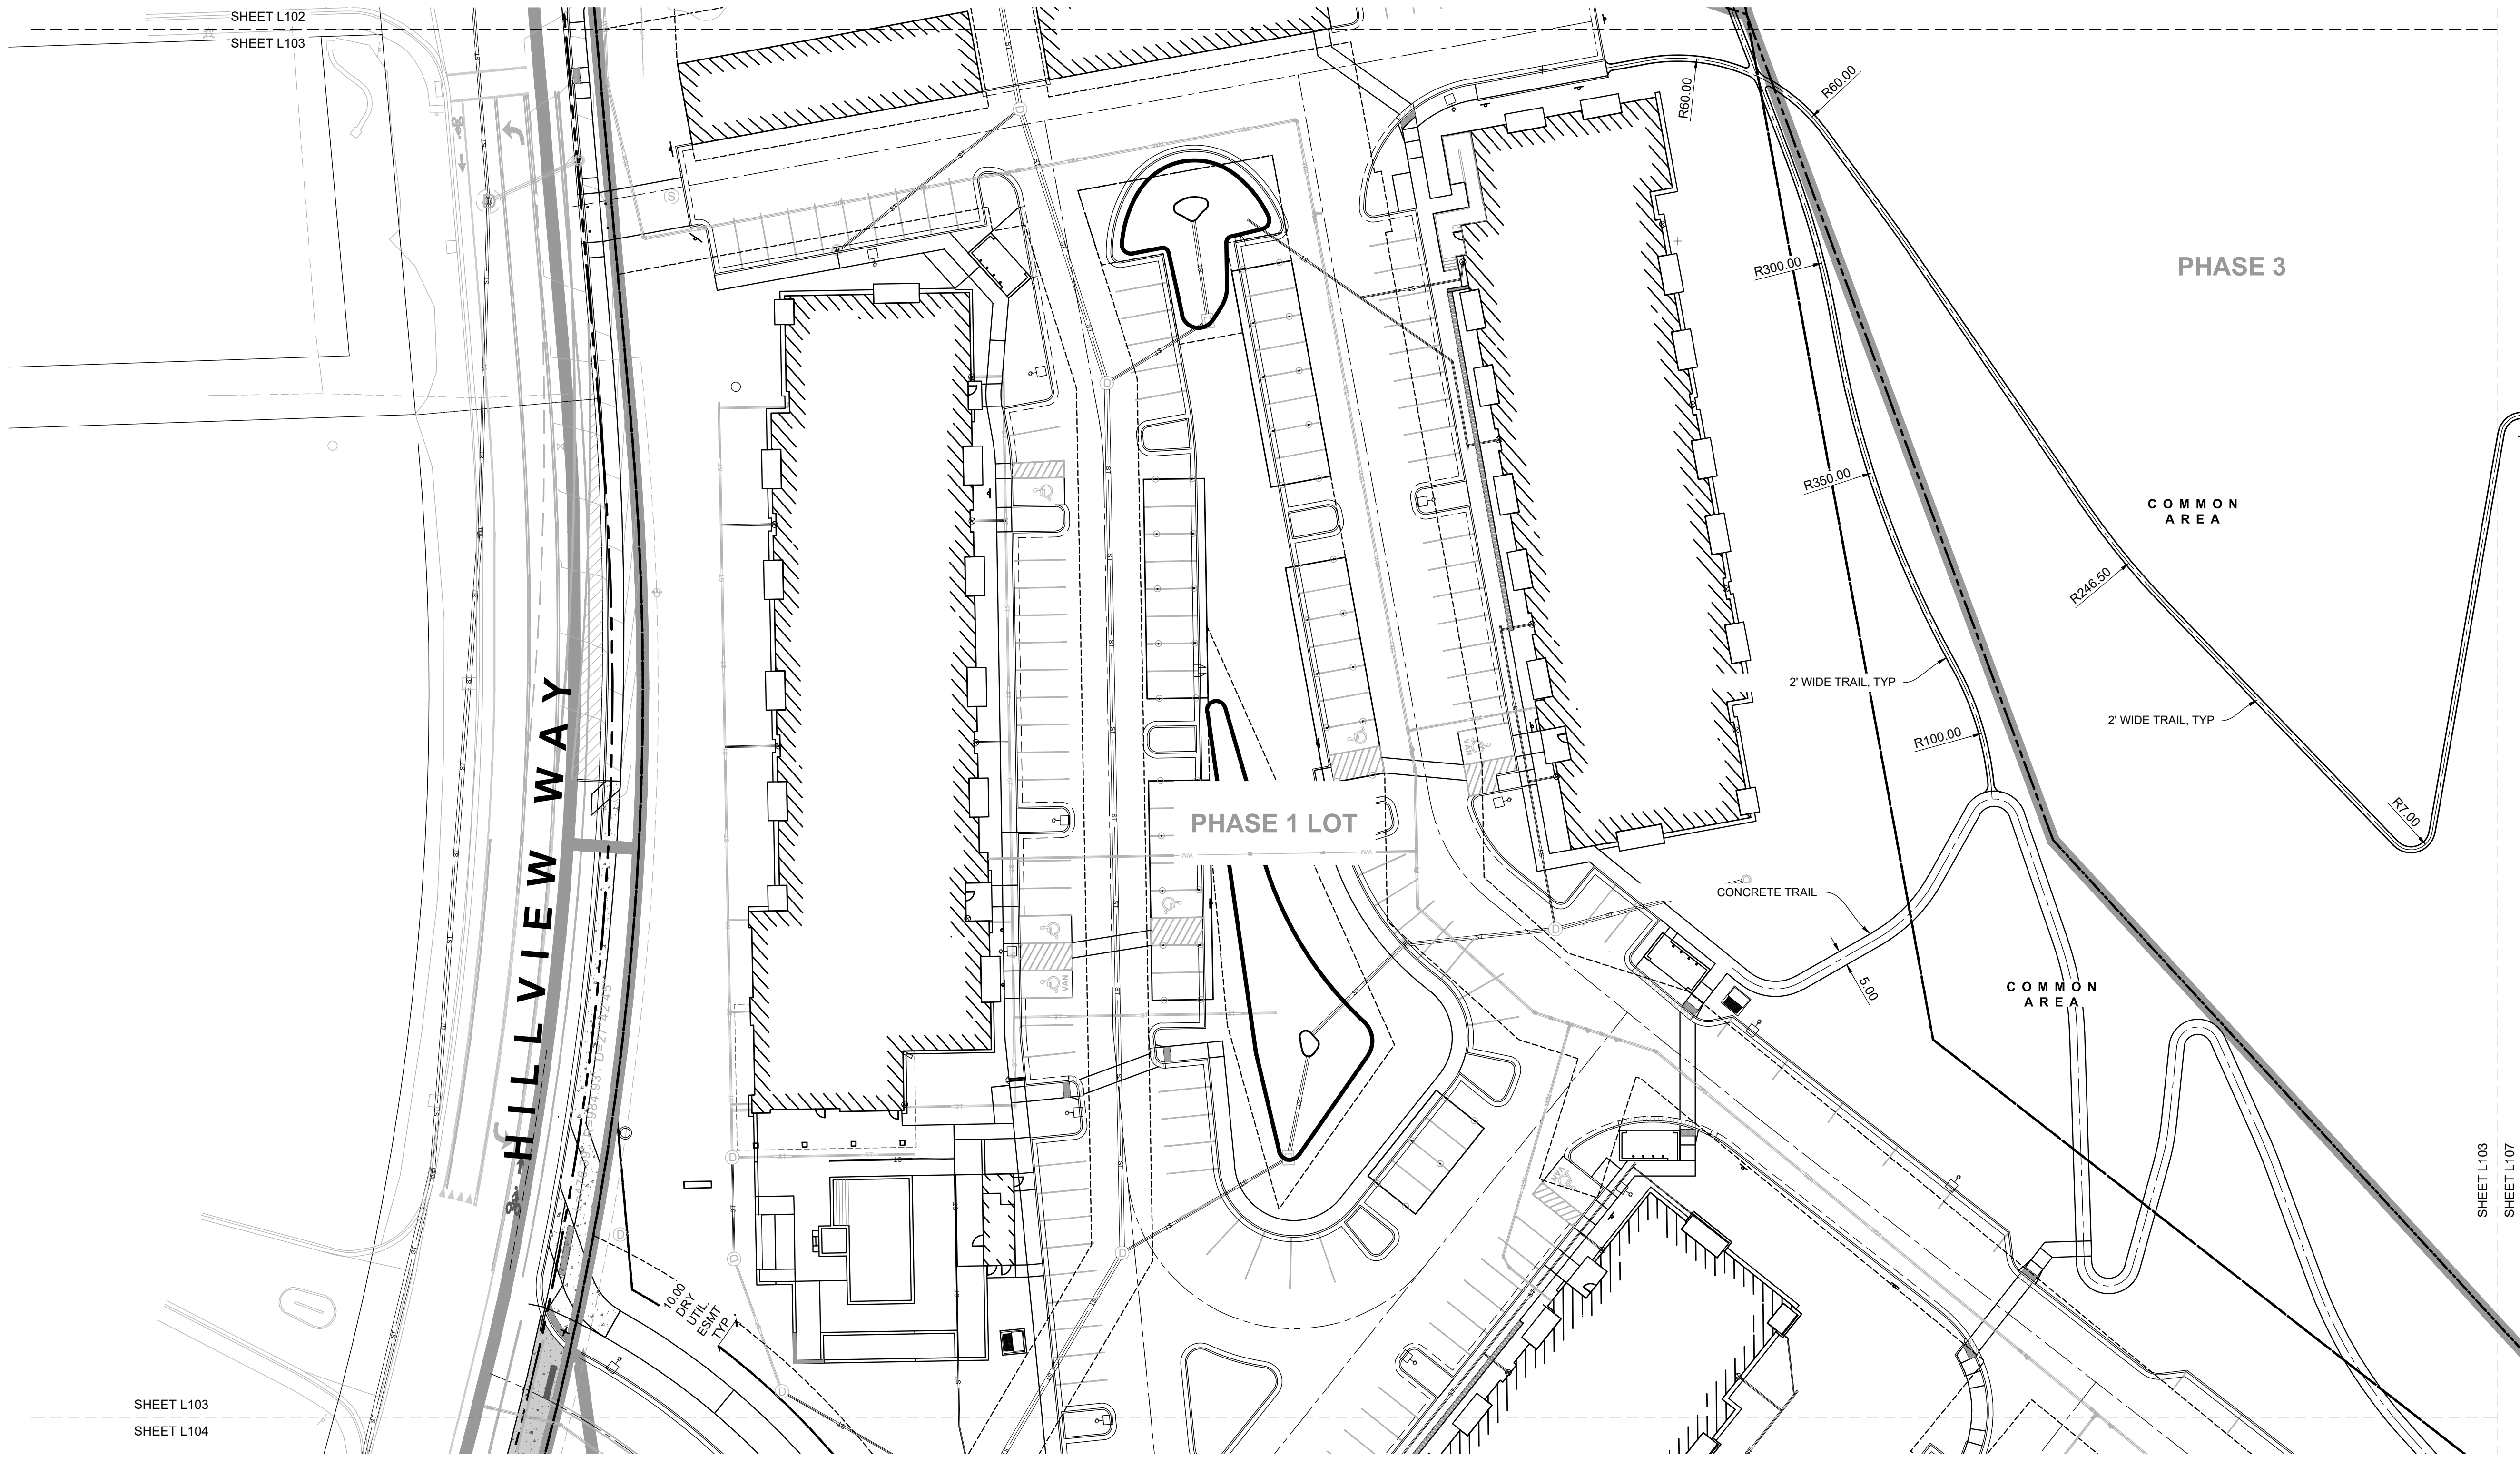

TRAIL LEGEND


- TRAIL CENTER LINE
- 2-FOOT WIDE TRAIL

1 A-3 TRAIL PLAN

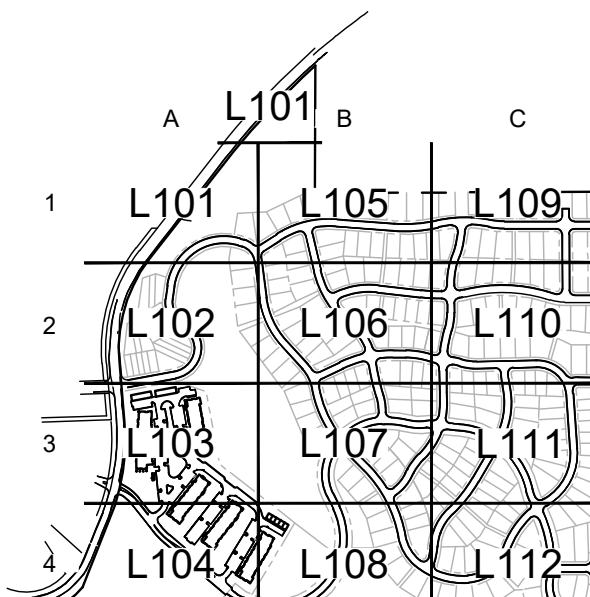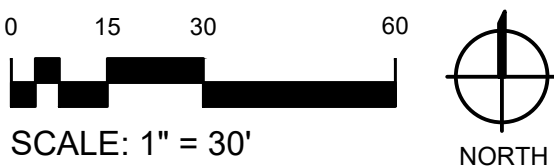


KEY PLAN


NOT FOR CONSTRUCTION - PRELIMINARY DESIGN

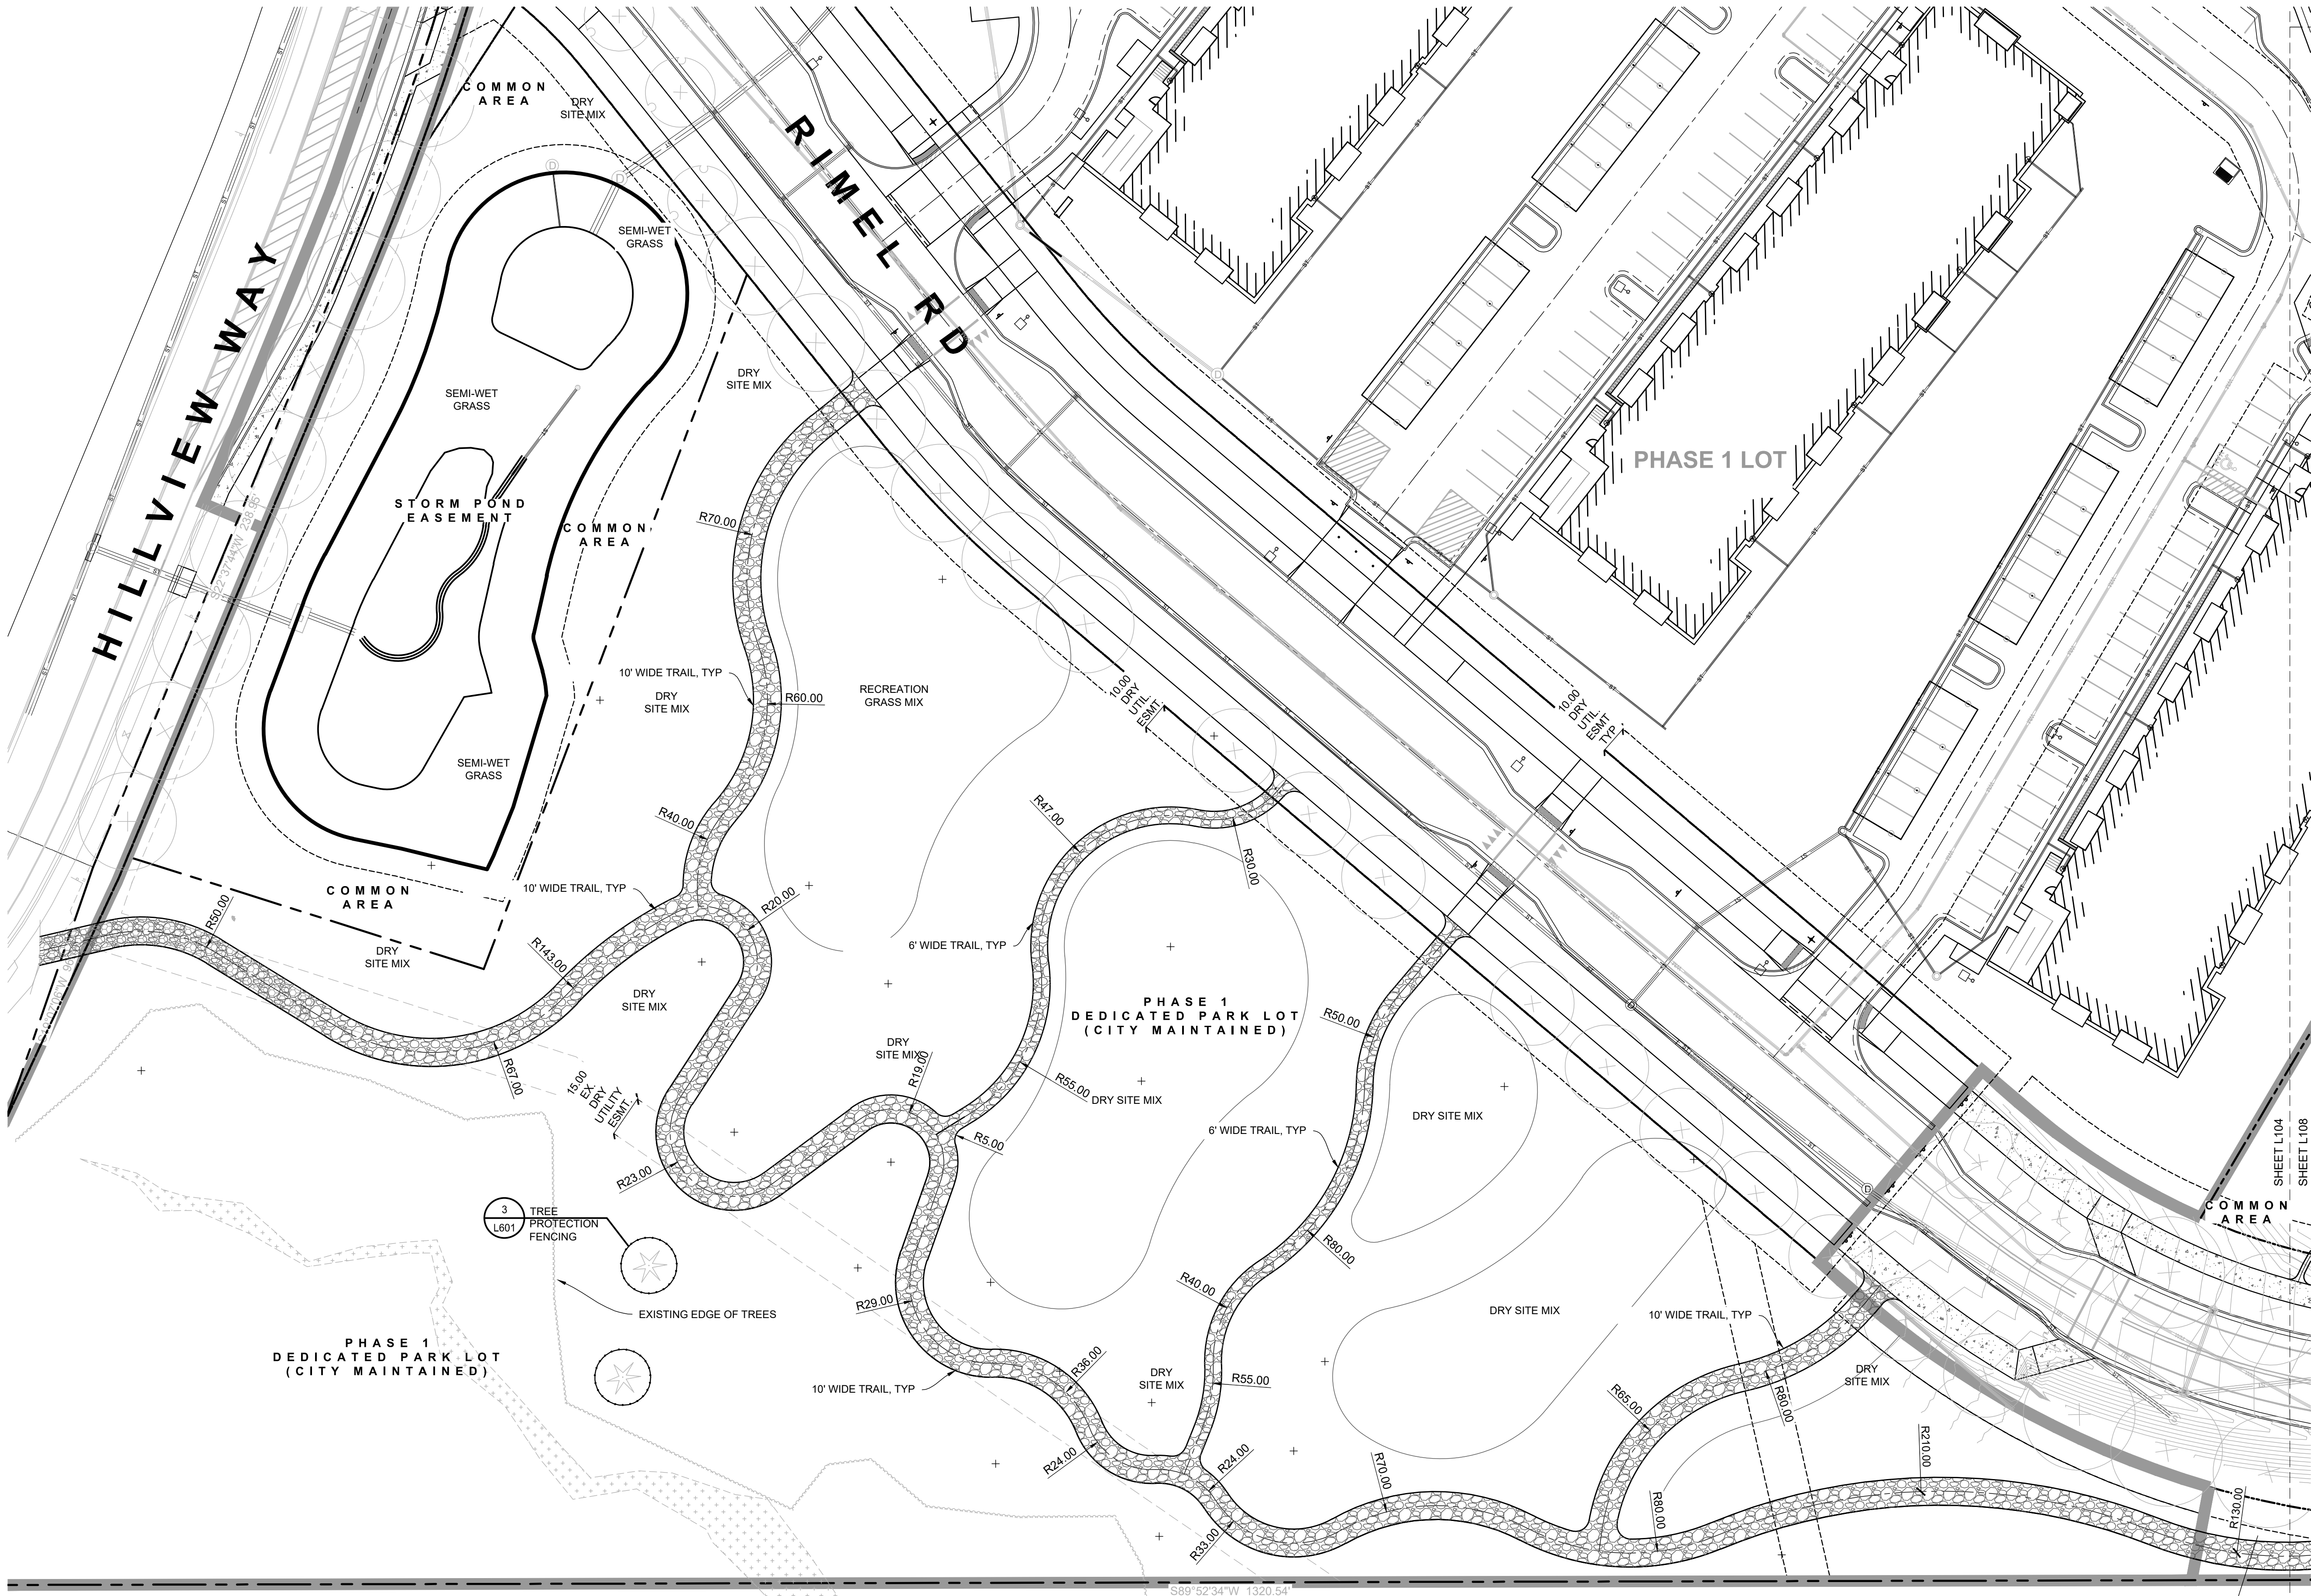

1 A-4 TRAIL PLAN

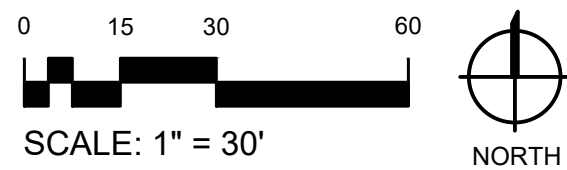


TRAIL LEGEND	
	TRAIL CENTER LINE
	2-FOOT WIDE TRAIL
	6-FOOT WIDE TRAIL
	10-FOOT WIDE TRAIL

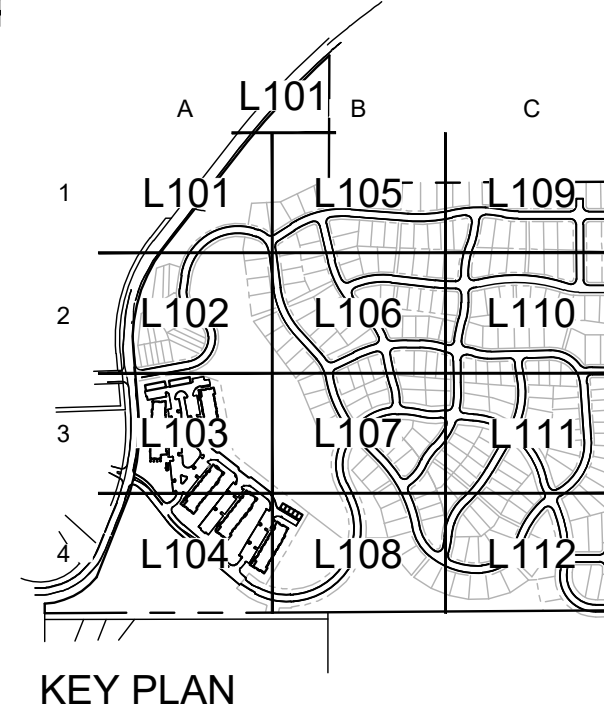



TRAIL LEGEND


- TRAIL CENTER LINE
- == 2-FOOT WIDE TRAIL

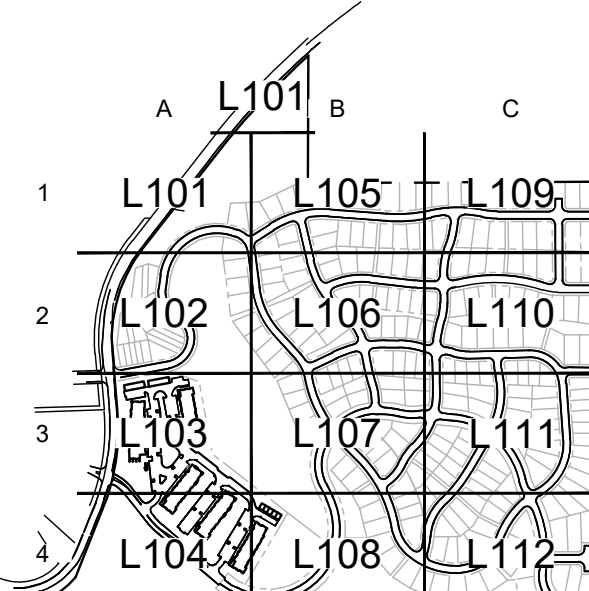

KEY PLAN


NOT FOR CONSTRUCTION - PRELIMINARY DESIGN

1 B-1 TRAIL PLAN

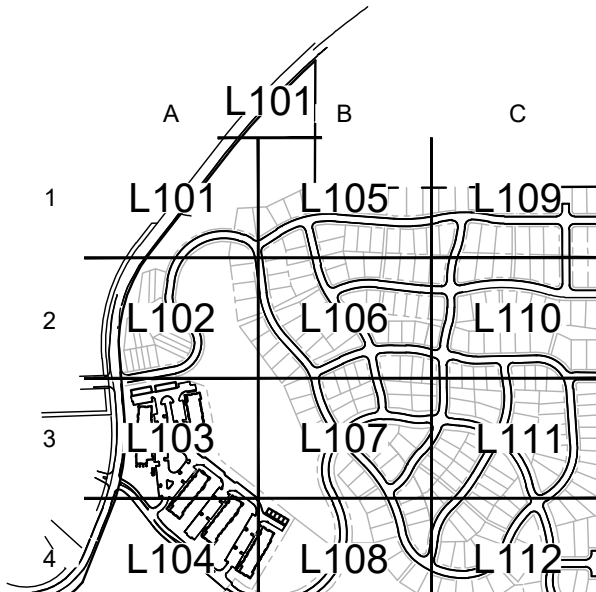


KEY PLAN

NOT FOR CONSTRUCTION - PRELIMINARY DESIGN

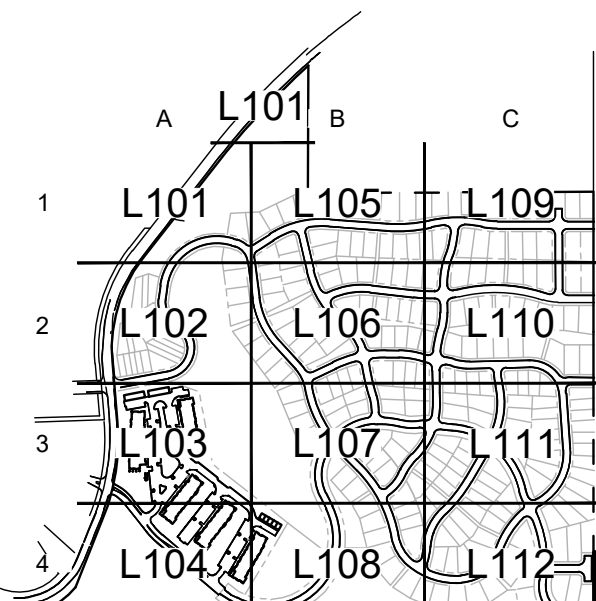


KEY PLAN

NOT FOR CONSTRUCTION - PRELIMINARY DESIGN

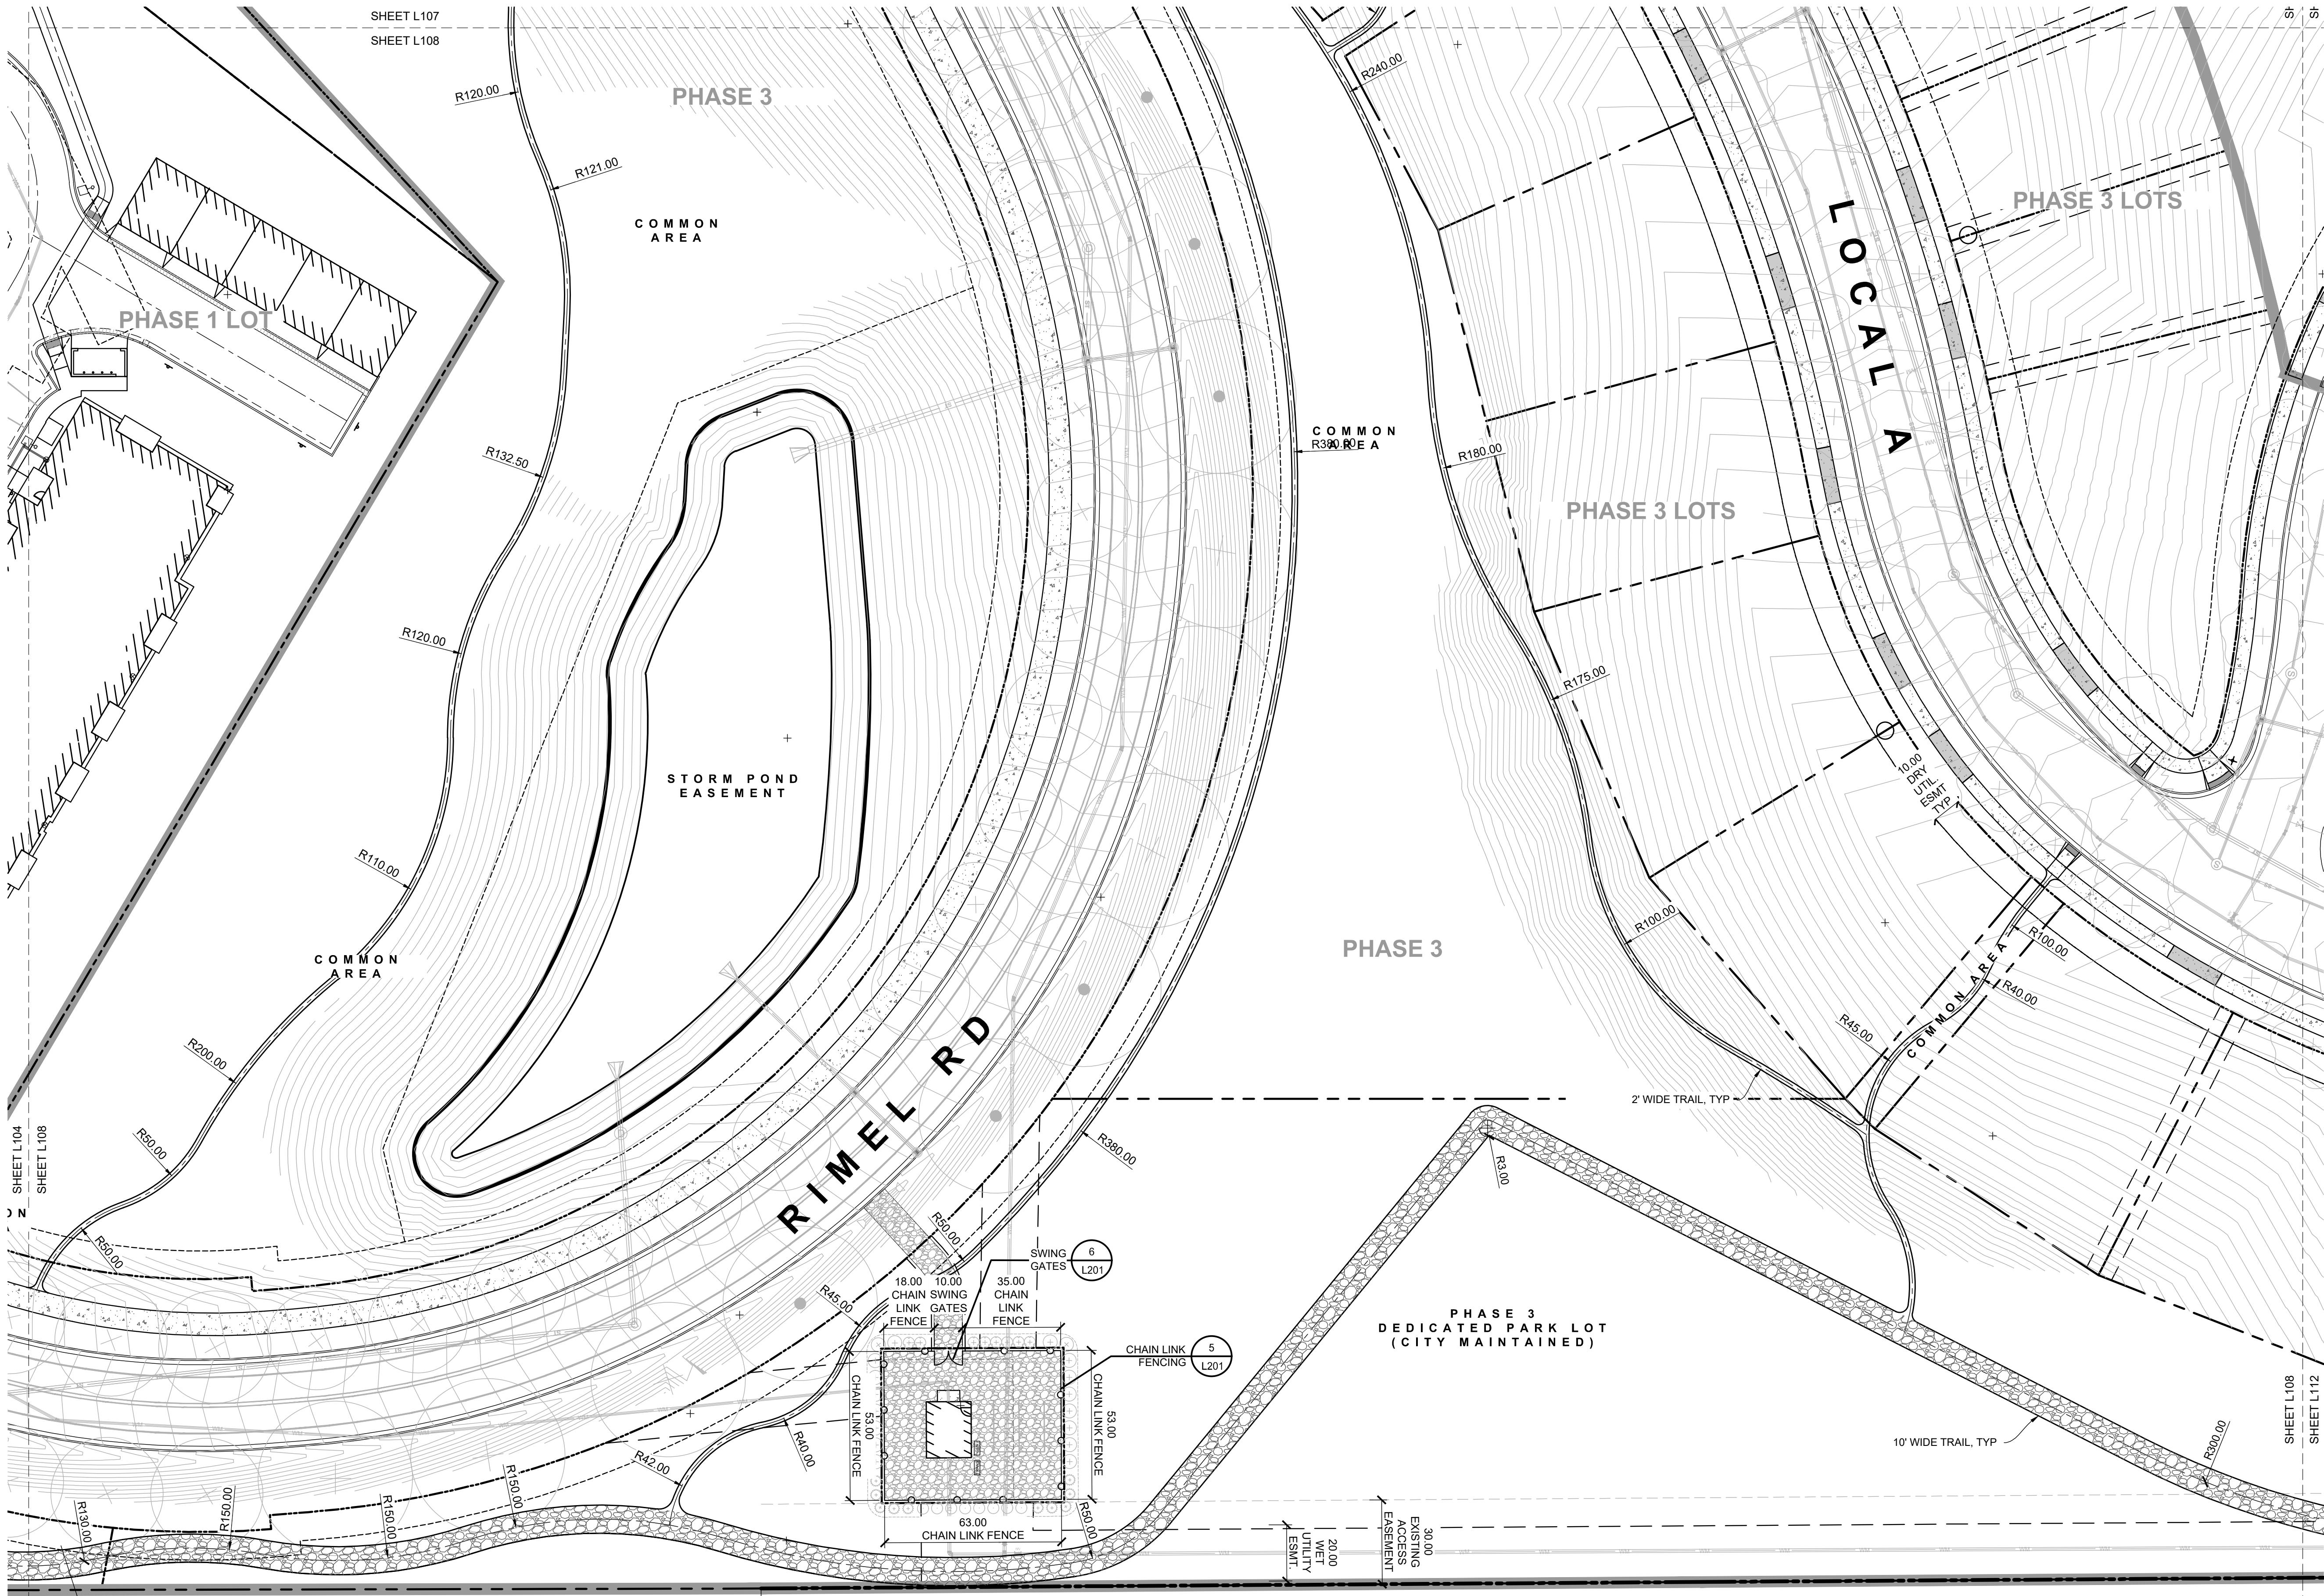


MUNICIPAL ACCESS & UTILITY EASEMENT

1 B-4 TRAIL PLAN

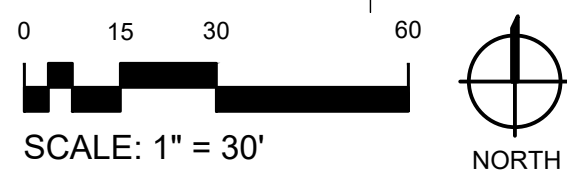


TRAIL LEGEND

- TRAIL CENTER LINE
- 2-FOOT WIDE TRAIL
- 10-FOOT WIDE TRAIL

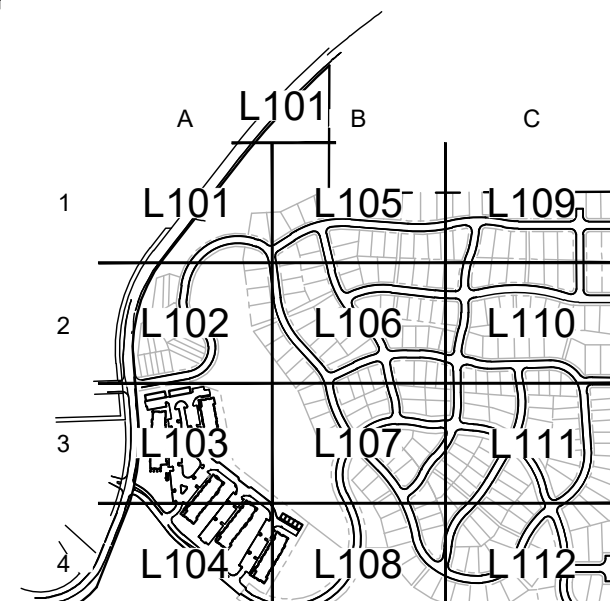


NOT FOR CONSTRUCTION - PRELIMINARY DESIGN

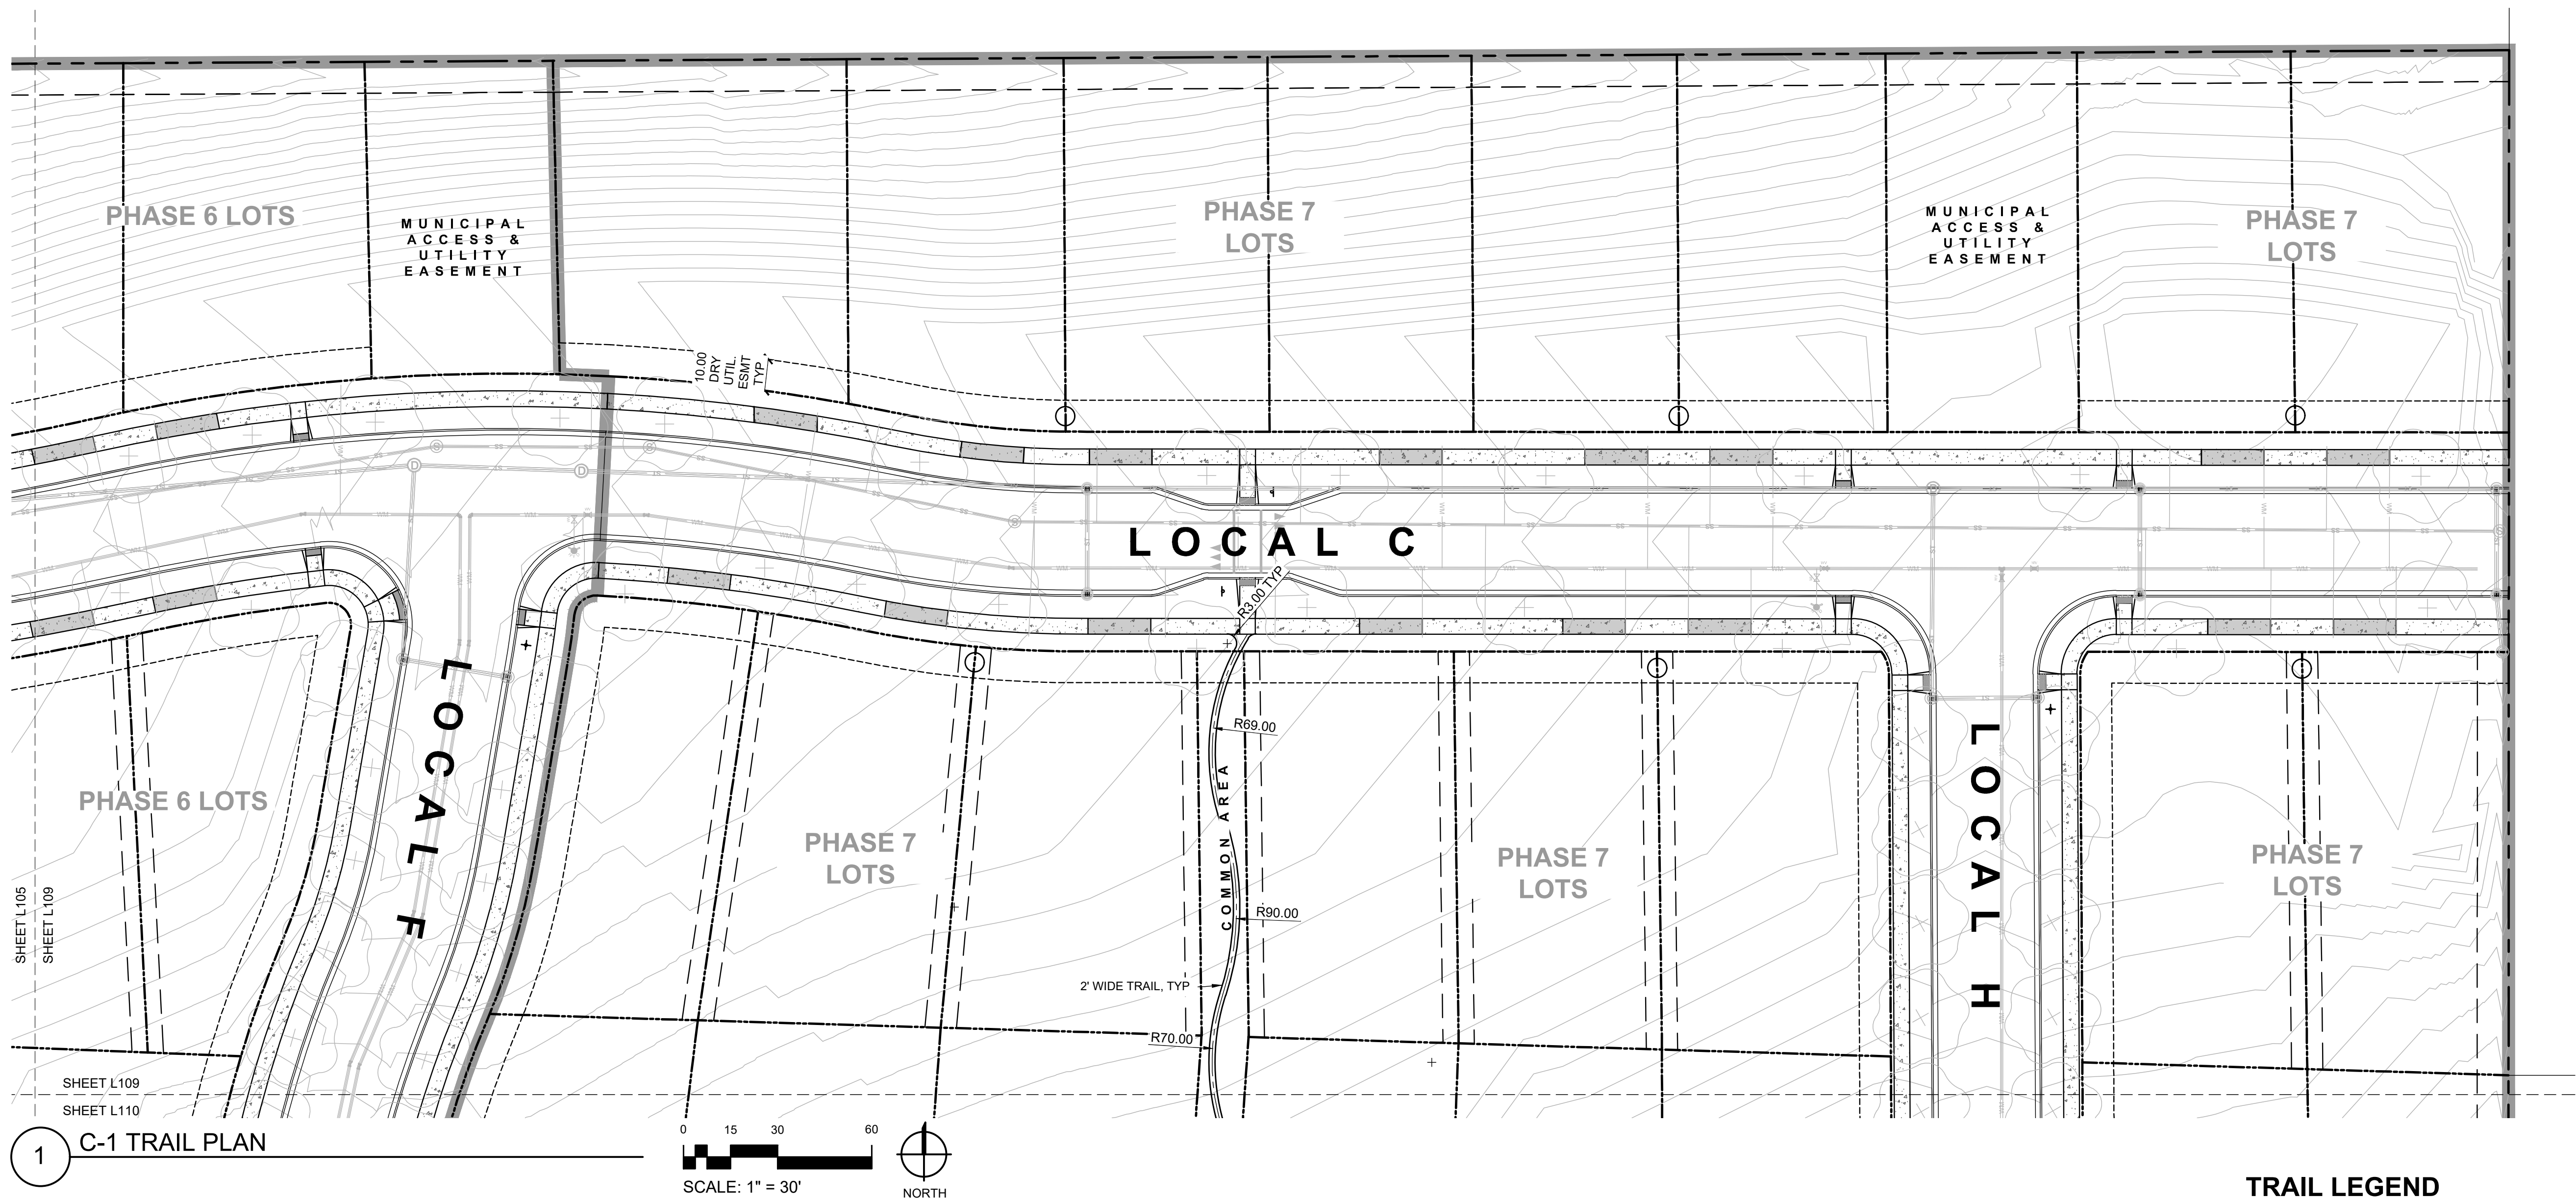

TRAIL LEGEND

- TRAIL CENTER LINE
- 2-FOOT WIDE TRAIL

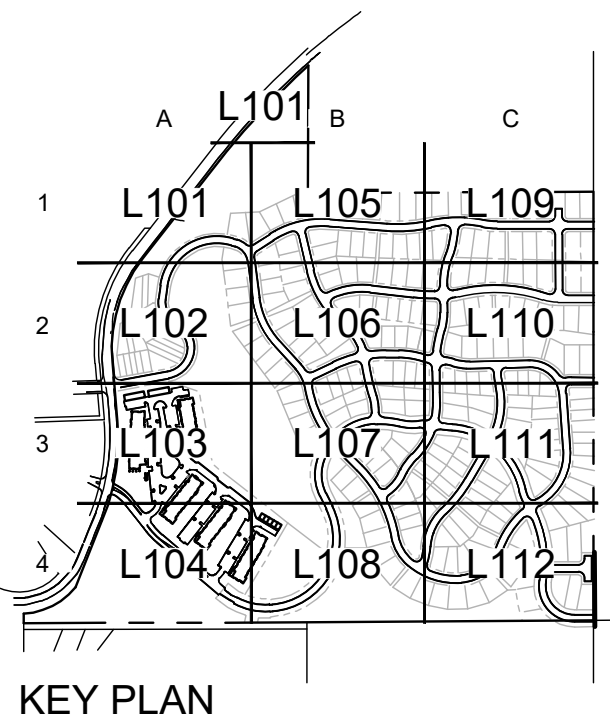

NOT FOR CONSTRUCTION - PRELIMINARY DESIGN

HILLVIEW WAY
MISSOULA, MONTANA
WILDROOT

© 2024 | ALL RIGHTS RESERVED

PRELIMINARY PLAT

05.10.2024
DRAWN BY | DONOVAN
CHECKED BY | -
REVISIONS


C-1 TRAIL PLAN

L109

NOT FOR CONSTRUCTION - PRELIMINARY DESIGN




1 C-2 TRAIL PLAN

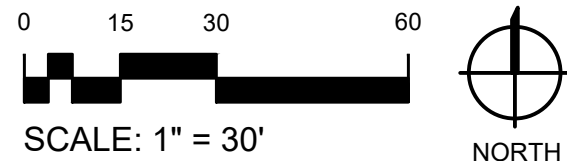


TRAIL LEGEND

- TRAIL CENTER LINE
- == 2-FOOT WIDE TRAIL

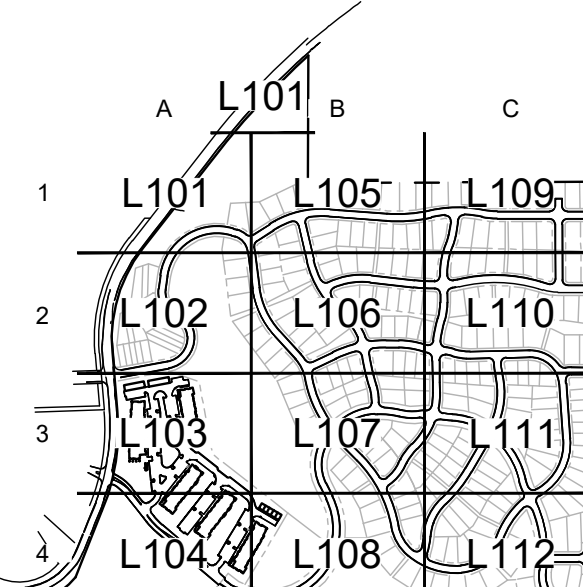


KEY PLAN

NOT FOR CONSTRUCTION - PRELIMINARY DESIGN

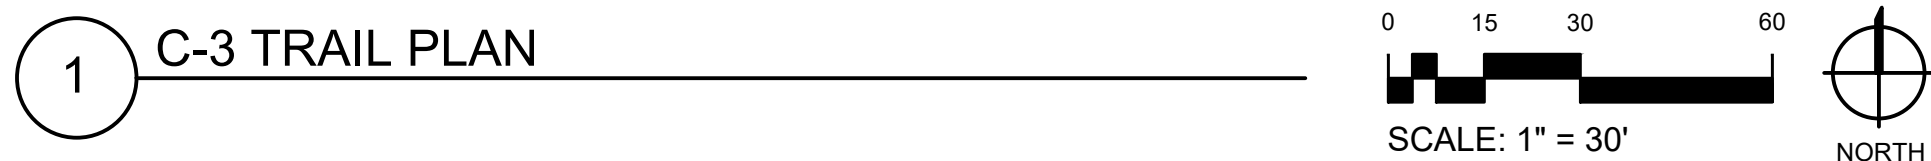

TRAIL LEGEND


- TRAIL CENTER LINE
- == 2-FOOT WIDE TRAIL

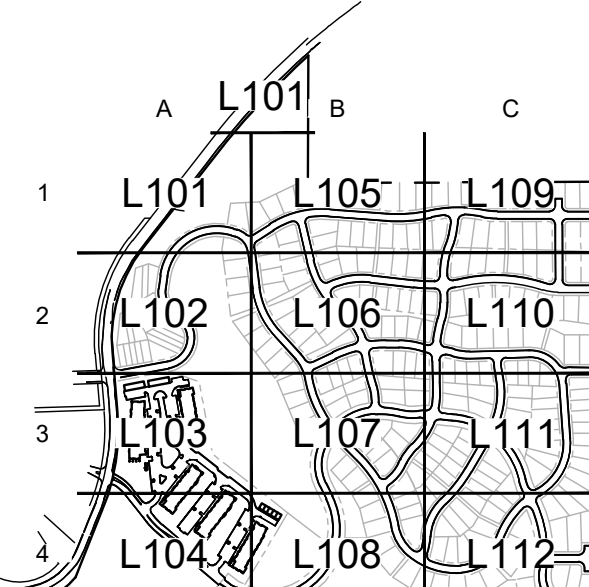


KEY PLAN

1 C-3 TRAIL PLAN

NOT FOR CONSTRUCTION - PRELIMINARY DESIGN

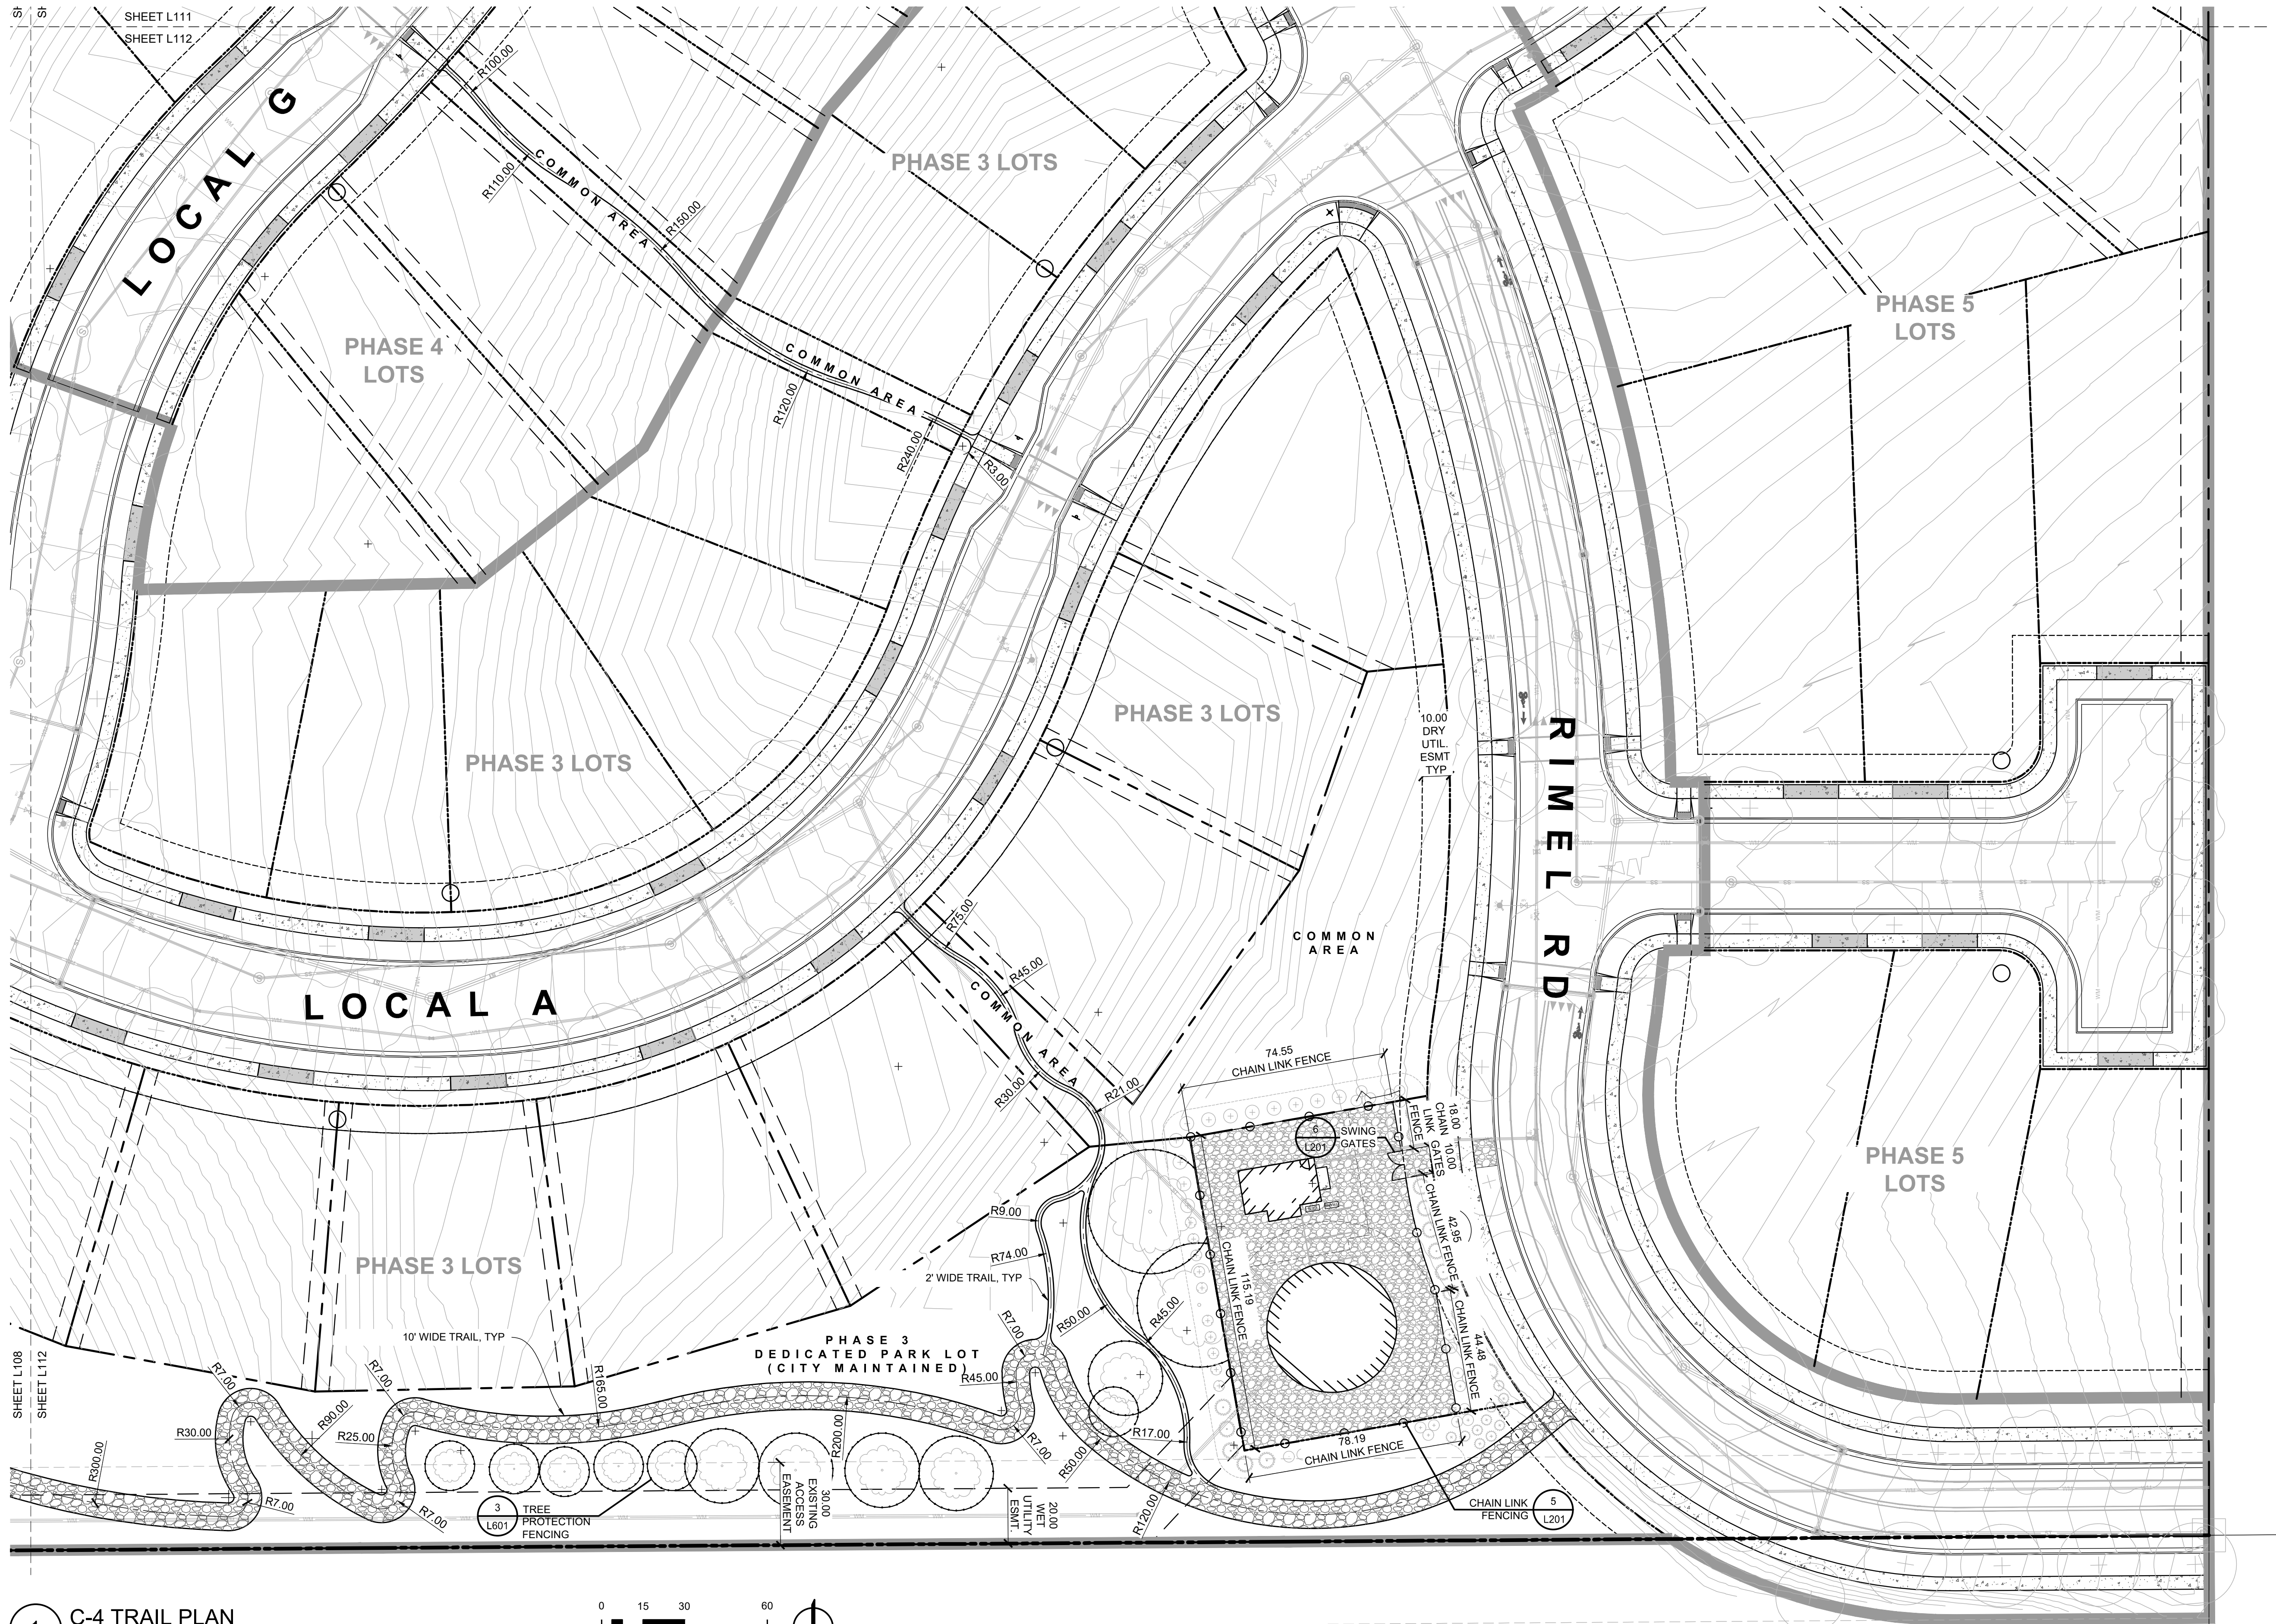


1 C-4 TRAIL PLAN

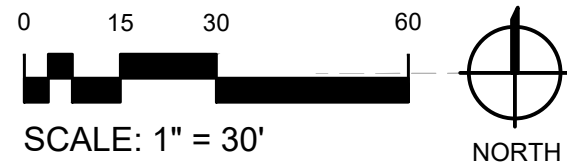


TRAIL LEGEND

- TRAIL CENTER LINE
- 2-FOOT WIDE TRAIL
- 10-FOOT WIDE TRAIL

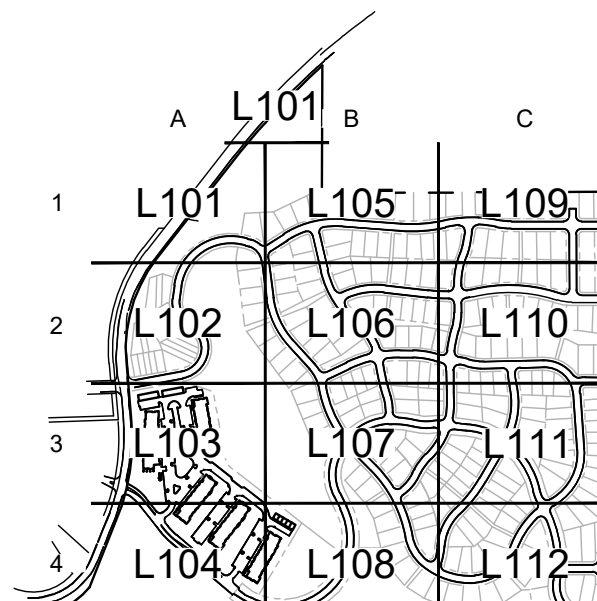

KEY PLAN

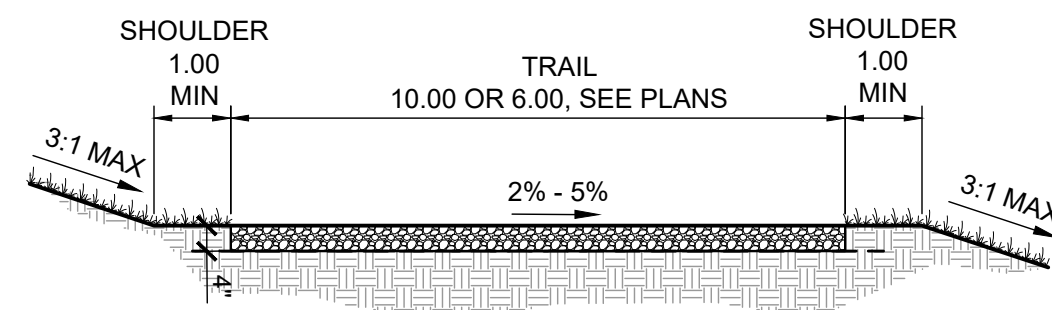


NOTES:

1. GRADE SLOPES PER MISSOULA CONSERVATION LANDS MANAGEMENT PLAN PAGE 74, TABLE 5-1 "HIKER" CATEGORY:
 - 1.1. TARGET RUNNING SLOPE: DESIRABLE 1-10% , MAX 20%.
 - 1.2. TARGET CROSS SLOPE: 3-7% , MAX 10%.
2. INSTALL PER CITY OF MISSOULA PARKS AND RECREATION:
 - 2.1. DETAIL # PR-122-1 NON STABILIZED TRAIL
 - 2.2. DESIGN MANUAL, CURRENT EDITION TO INCLUDE, BUT NOT LIMITED TO MATERIAL SPECIFICATIONS, AND INSTALLATION REQUIREMENTS.
3. CRUSHED AGGREGATE TO BE 3/4" CRUSHED FINES PER CITY AND AS FOLLOWS:
 - 3.1. 3/4" SIEVE - 100% PASSING
 - 3.2. #4 SIEVE - 40-70% PASSING. PORTION MUST BE WELL GRADED.
 - 3.3. #10 SIEVE - 25-55% PASSING
 - 3.4. #20 SIEVE - 2-10% PASSING. MAXIMUM 40% OF PORTIONS PASSING # 40 SIEVE, PLASTICITY INDEX 6 OR LESS. PER AASHTO T 99 & T 96
4. SOIL TO SUBGRADE AND AGGREGATE TO 95% PROCTOR DENSITY.
5. COMPACT STERILANT PER CITY REQUIREMENTS.
6. SEE GRADING PLAN FOR ACTUAL SIDE, CROSS AND LONGITUDINAL SLOPES.
7. AMENDED TOPSOIL AND SEED DISTURBANCE PER LANDSCAPE PLAN AND NOTES.

1 GRANULAR TRAIL

NOT TO SCALE

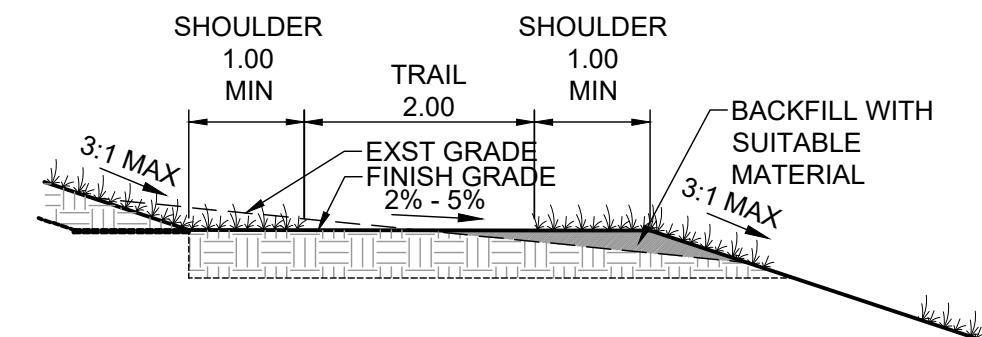


NOTES:

1. GRADE SLOPES PER MISSOULA CONSERVATION LANDS MANAGEMENT PLAN PAGE 74, TABLE 5-1 'HIKER' CATEGORY:
 - 1.1. TARGET RUNNING SLOPE: DESIRABLE 1-10% , MAX 20%.
 - 1.2. TARGET CROSS SLOPE: 3-7% , MAX 10%.
2. INSTALL PER U.S. DEPARTMENT OF AGRICULTURE FOREST SERVICE:
 - 2.1. DRAWING NO. STD. 911-01 STANDARD TRAIL PLAN.
 - 2.2. STANDARD TRAIL PLANS AND SPECIFICATIONS.
3. REMOVE ANY ROOTS THAT PROTRUDE FROM THE BACKSLOPE.
4. REMOVE LOOSE ROCK ON THE TRAILED GREATER THAN 1-1/2" DIAMETER.
5. IF EMBEDDED ROCK IS FOUND, CONTACT ENGINEER.
6. SLASH CONSISTS OF LOGS, LIMBS, BRUSH, AND ROCKS PLACED RANDOMLY IN A WAY TO CATCH SEDIMENT MOVEMENT.
7. SEE GRADING PLAN FOR ACTUAL SIDE, CROSS AND LONGITUDINAL SLOPES.
8. AMENDED TOPSOIL AND SEED DISTURBANCE PER LANDSCAPE PLAN AND NOTES.


STANDARD TRAIL

NOT TO SCALE

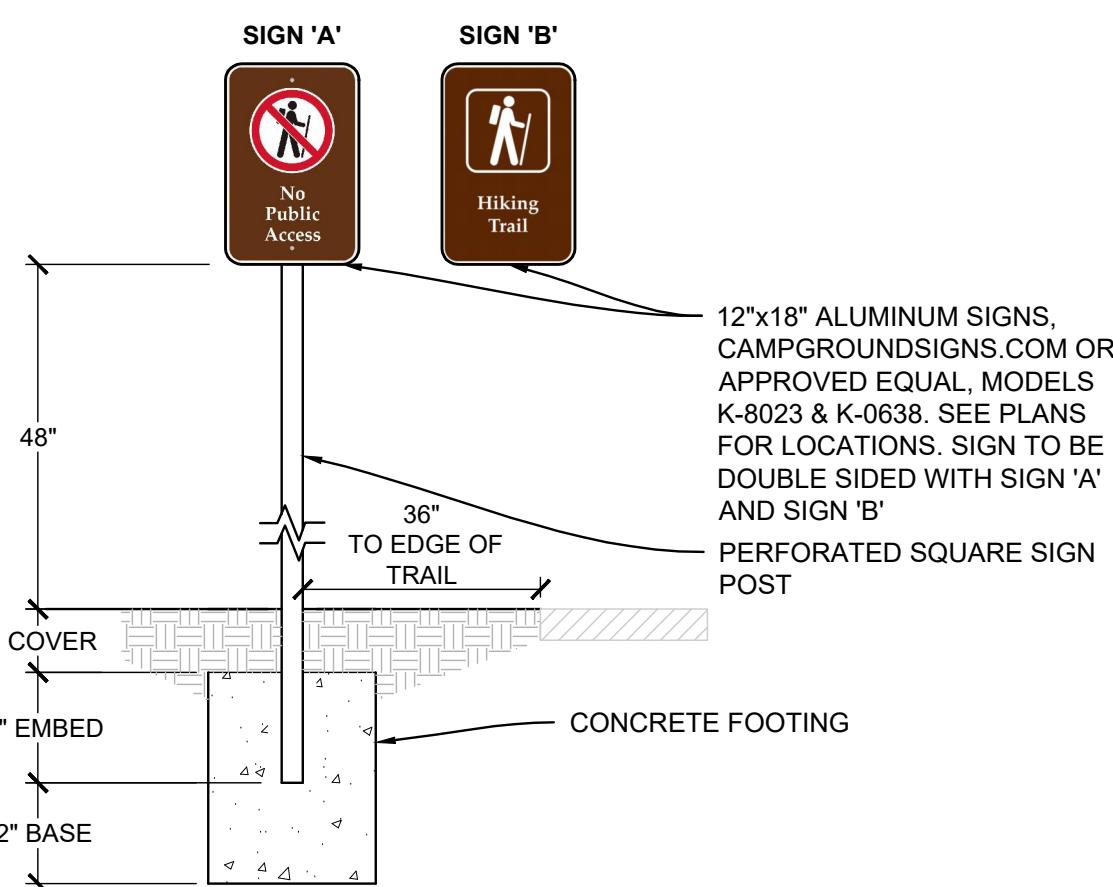

PRIVATE TRAIL JUNCTION SIGNS

NOT TO SCALE

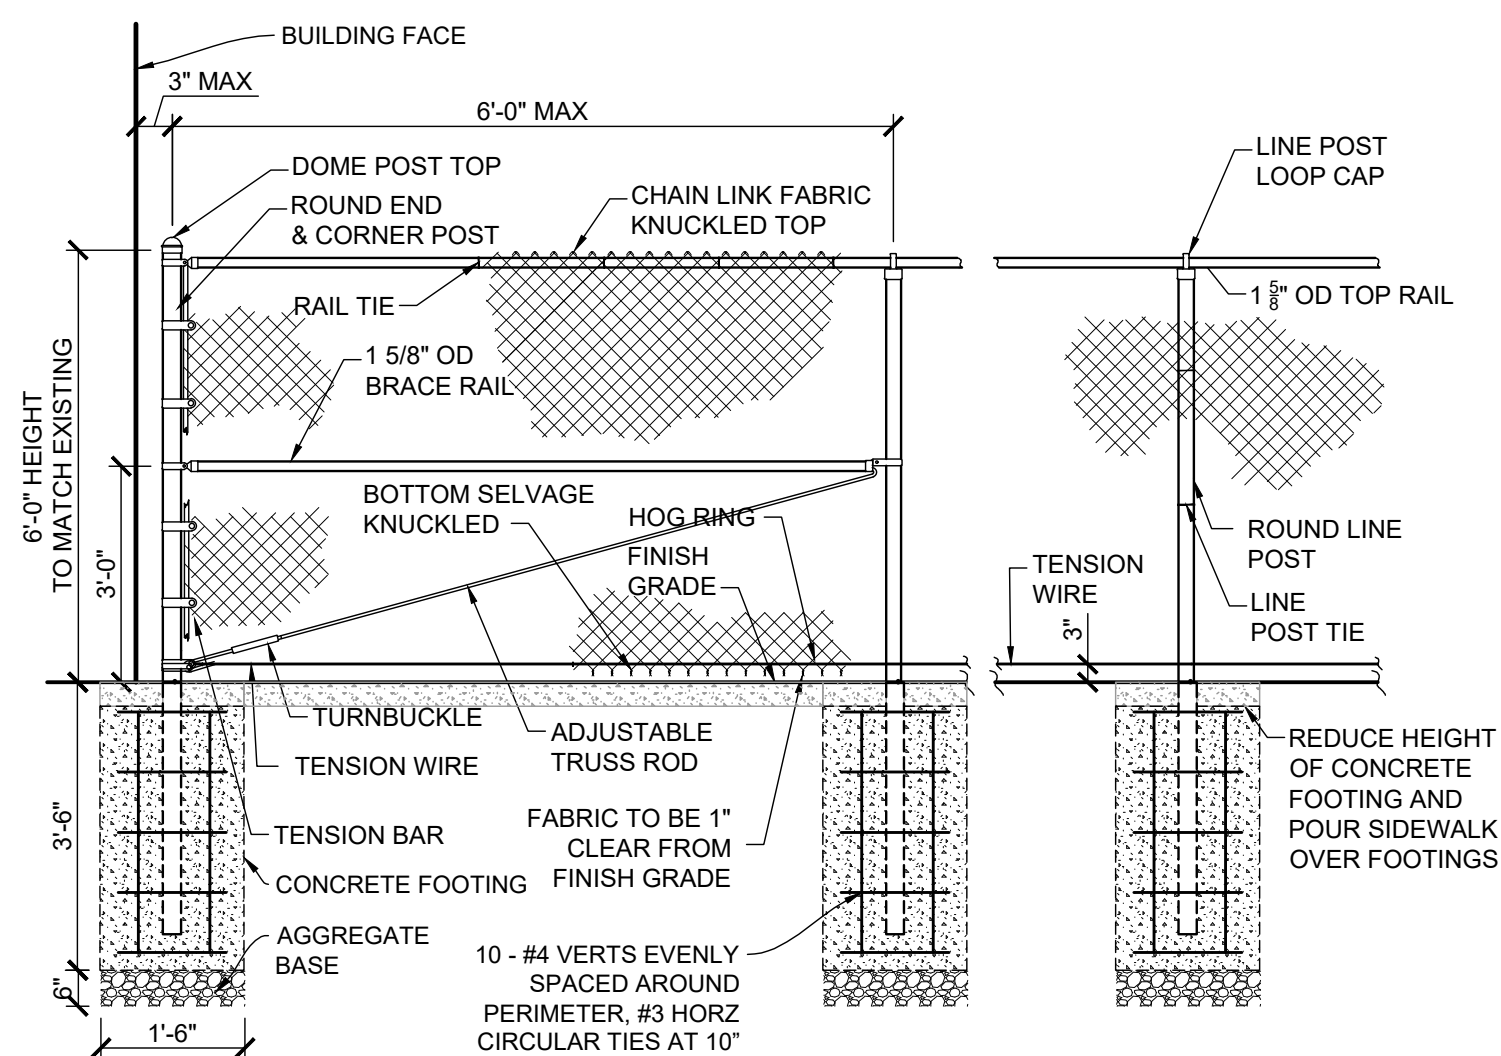


NOTES:

1. ALL COMPONENTS TO BE GALVANIZED AND HF20 FRAMEWORK. PROVIDE SHOP DRAWINGS PER SPECIFICATION 323113 'CHAIN LINK FENCES AND GATES.'
2. FABRIC TO BE 11 GAUGE, PER 323113 'CHAIN LINK FENCES AND GATES.'
3. HF20 2 1/2" OD FOR END AND CORNER POSTS, HF20 1 5/8" OD FOR LINE POSTS, HF20 1 3/8" FOR TOP RAILS

CHAIN LINK FENCE

NOT TO SCALE

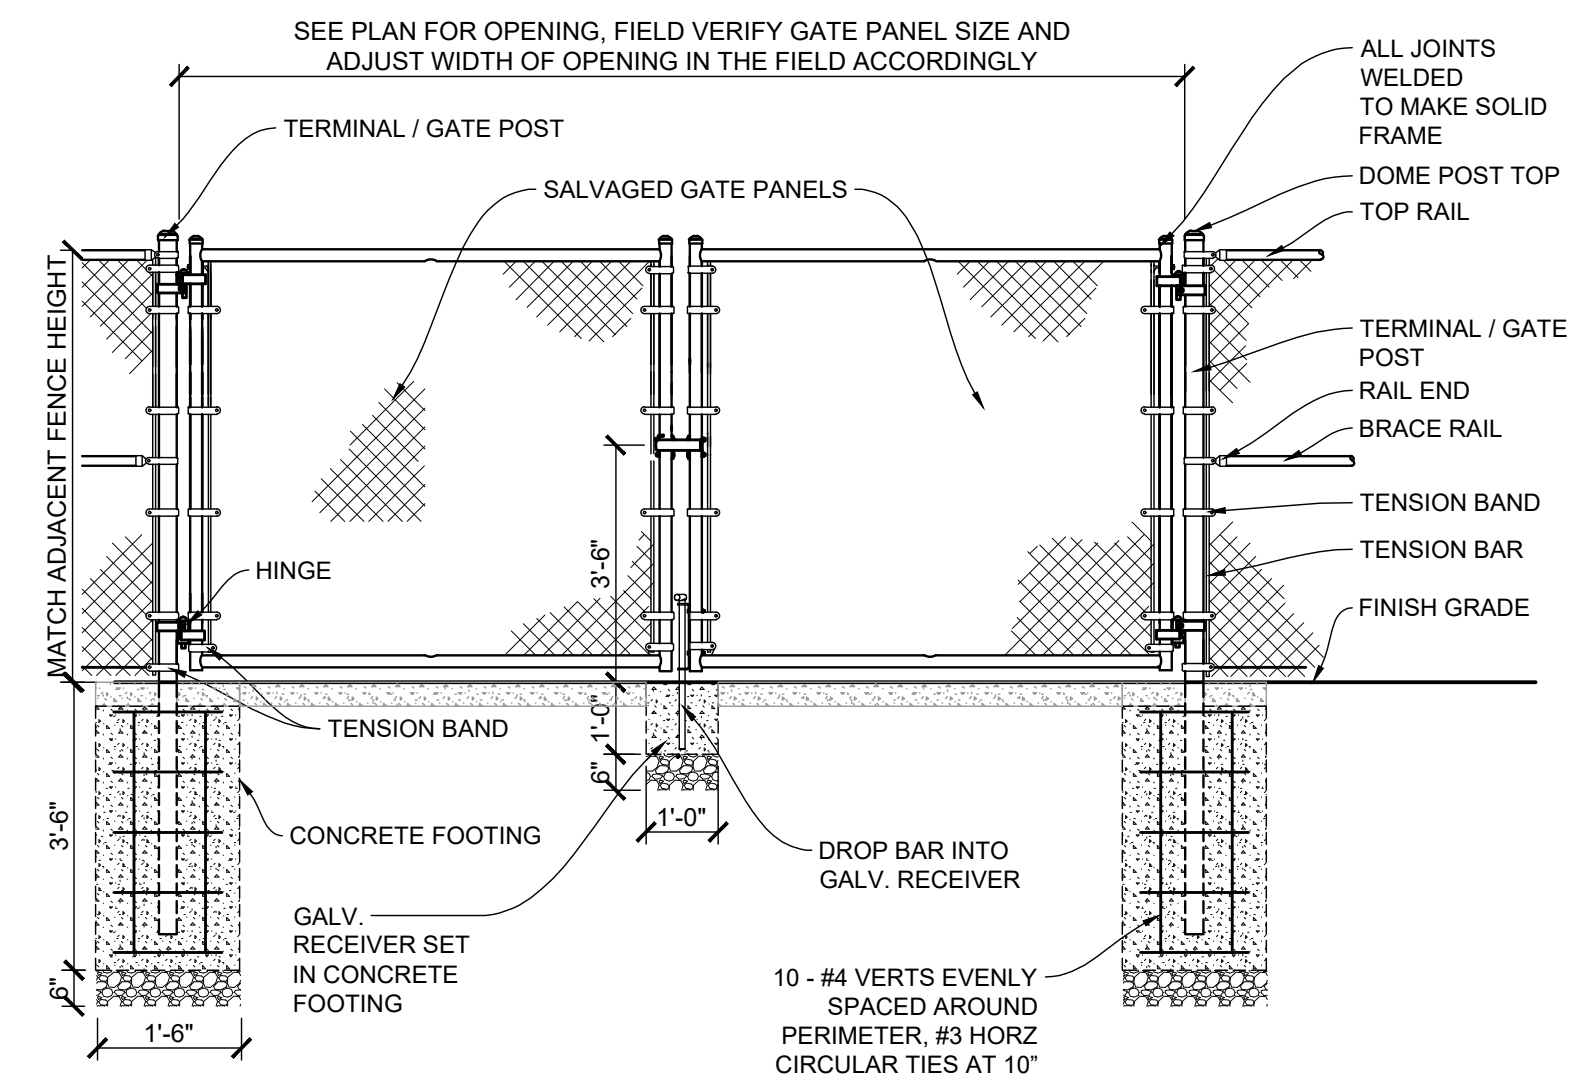


NOTES:

1. ALL COMPONENTS TO BE GALVANIZED AND HF20 FRAMEWORK. PROVIDE SHOP DRAWINGS PER SPECIFICATION 323113 'CHAIN LINK FENCES AND GATES.'
2. HF20 2 1/2" OD FOR GATE POSTS.
3. VERIFY LOCK HARDWARE TYPE VIA SUBMITTAL.

6 SWING GATES

NOT TO SCALE


NOT FOR CONSTRUCTION - PRELIMINARY DESIGN

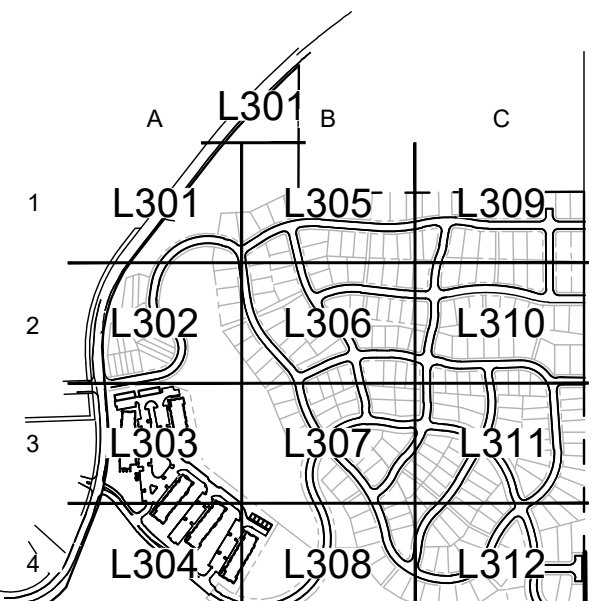

KEY PLAN




1 OVERALL IRRIGATION PLAN

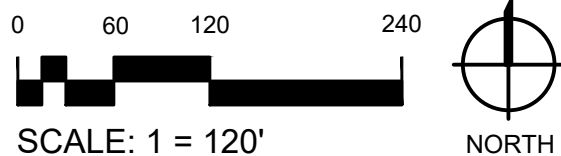


DESCRIPTION	DET.	SHT.
○ CONTROLLER		
○ RAINBIRD ESP-LXME2 PRO	1	L401
○ IRRIGATION METER PIT	2	L401
□ PRESSURE REDUCER & BACKFLOW	2	L401
—IRR— NEW MAIN LINE, 2" SCH 40 PVC	3 - 5	L401
— LATERAL LINE SCH 40 PVC	3 - 5	L401
— SLEEVE 2" SCH 40 PVC	4 - 5	L401
■ DRIP CONTROL VALVE RAINBIRD XCZ-100-PRB-LC	6	L401
● TURF CONTROL VALVE RAINBIRD PEB	6	L401
⊗ QUICK COUPLER RAINBIRD MODEL 44 LRC	1	L402
■ POP UP ROTOR RAINBIRD 8005	2	L402
● POP UP SPRAY HEADS RAINBIRD 1806-SAM RVAN NOZZLE	3	L402
■ POP UP BOULEVARD HEADS RAINBIRD 1806 STRIP NOZZLE	3	L402
○ SUBTERRANEAN TREE DRIP	4	L402
○ ISOLATION BALL VALVE LINE SIZE		
— MANUAL DRAIN		
⬇ AIR RELIEF VALVE BERMAD 4415		

D= DRIP ZONE	ZONE NUMBER
14.51	ESTIMATED GPM FOR ZONE
1.5	VALVE SIZE

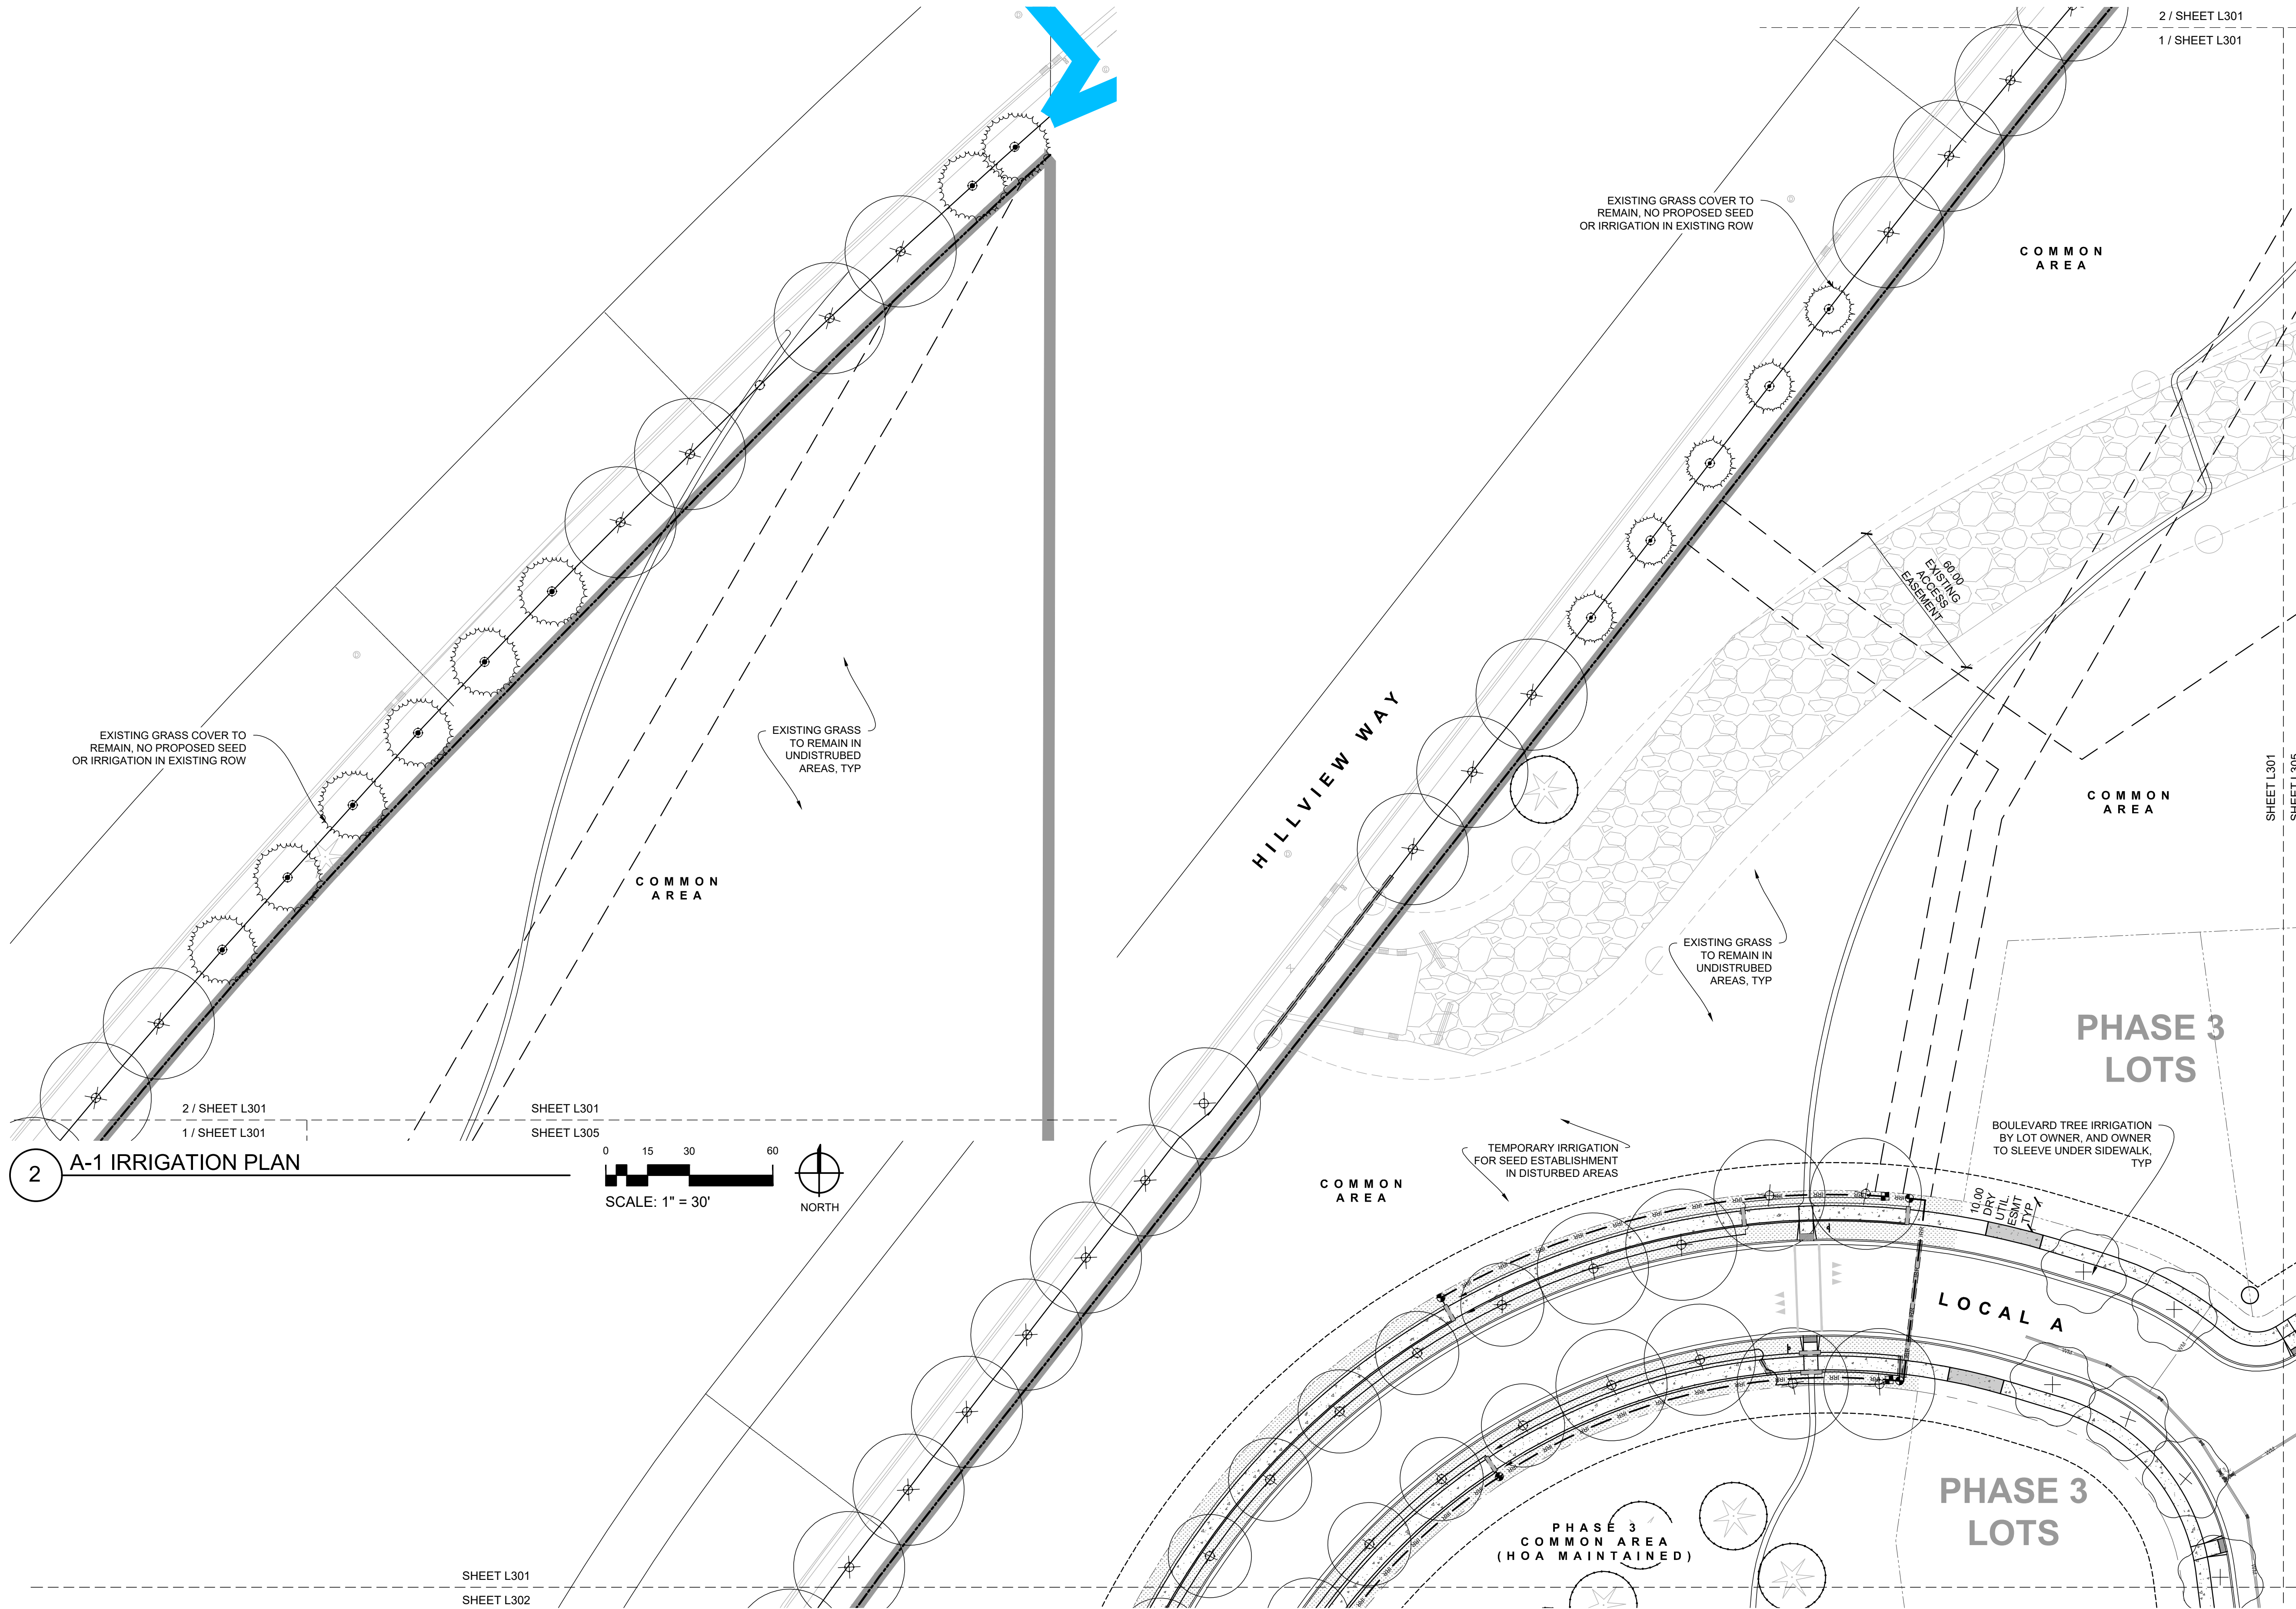


2 A-1 IRRIGATION PLAN

SCALE: 1" = 30'

 


1 A-1 IRRIGATION PLAN

SCALE: 1" = 30'

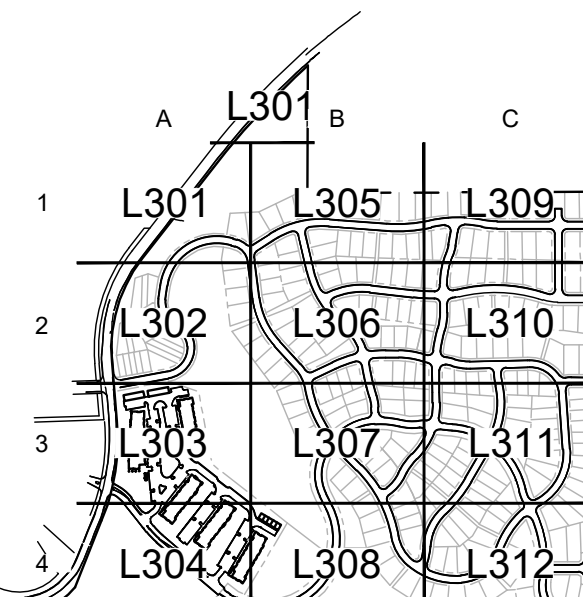


KEY PLAN

NOT FOR CONSTRUCTION - PRELIMINARY DESIGN

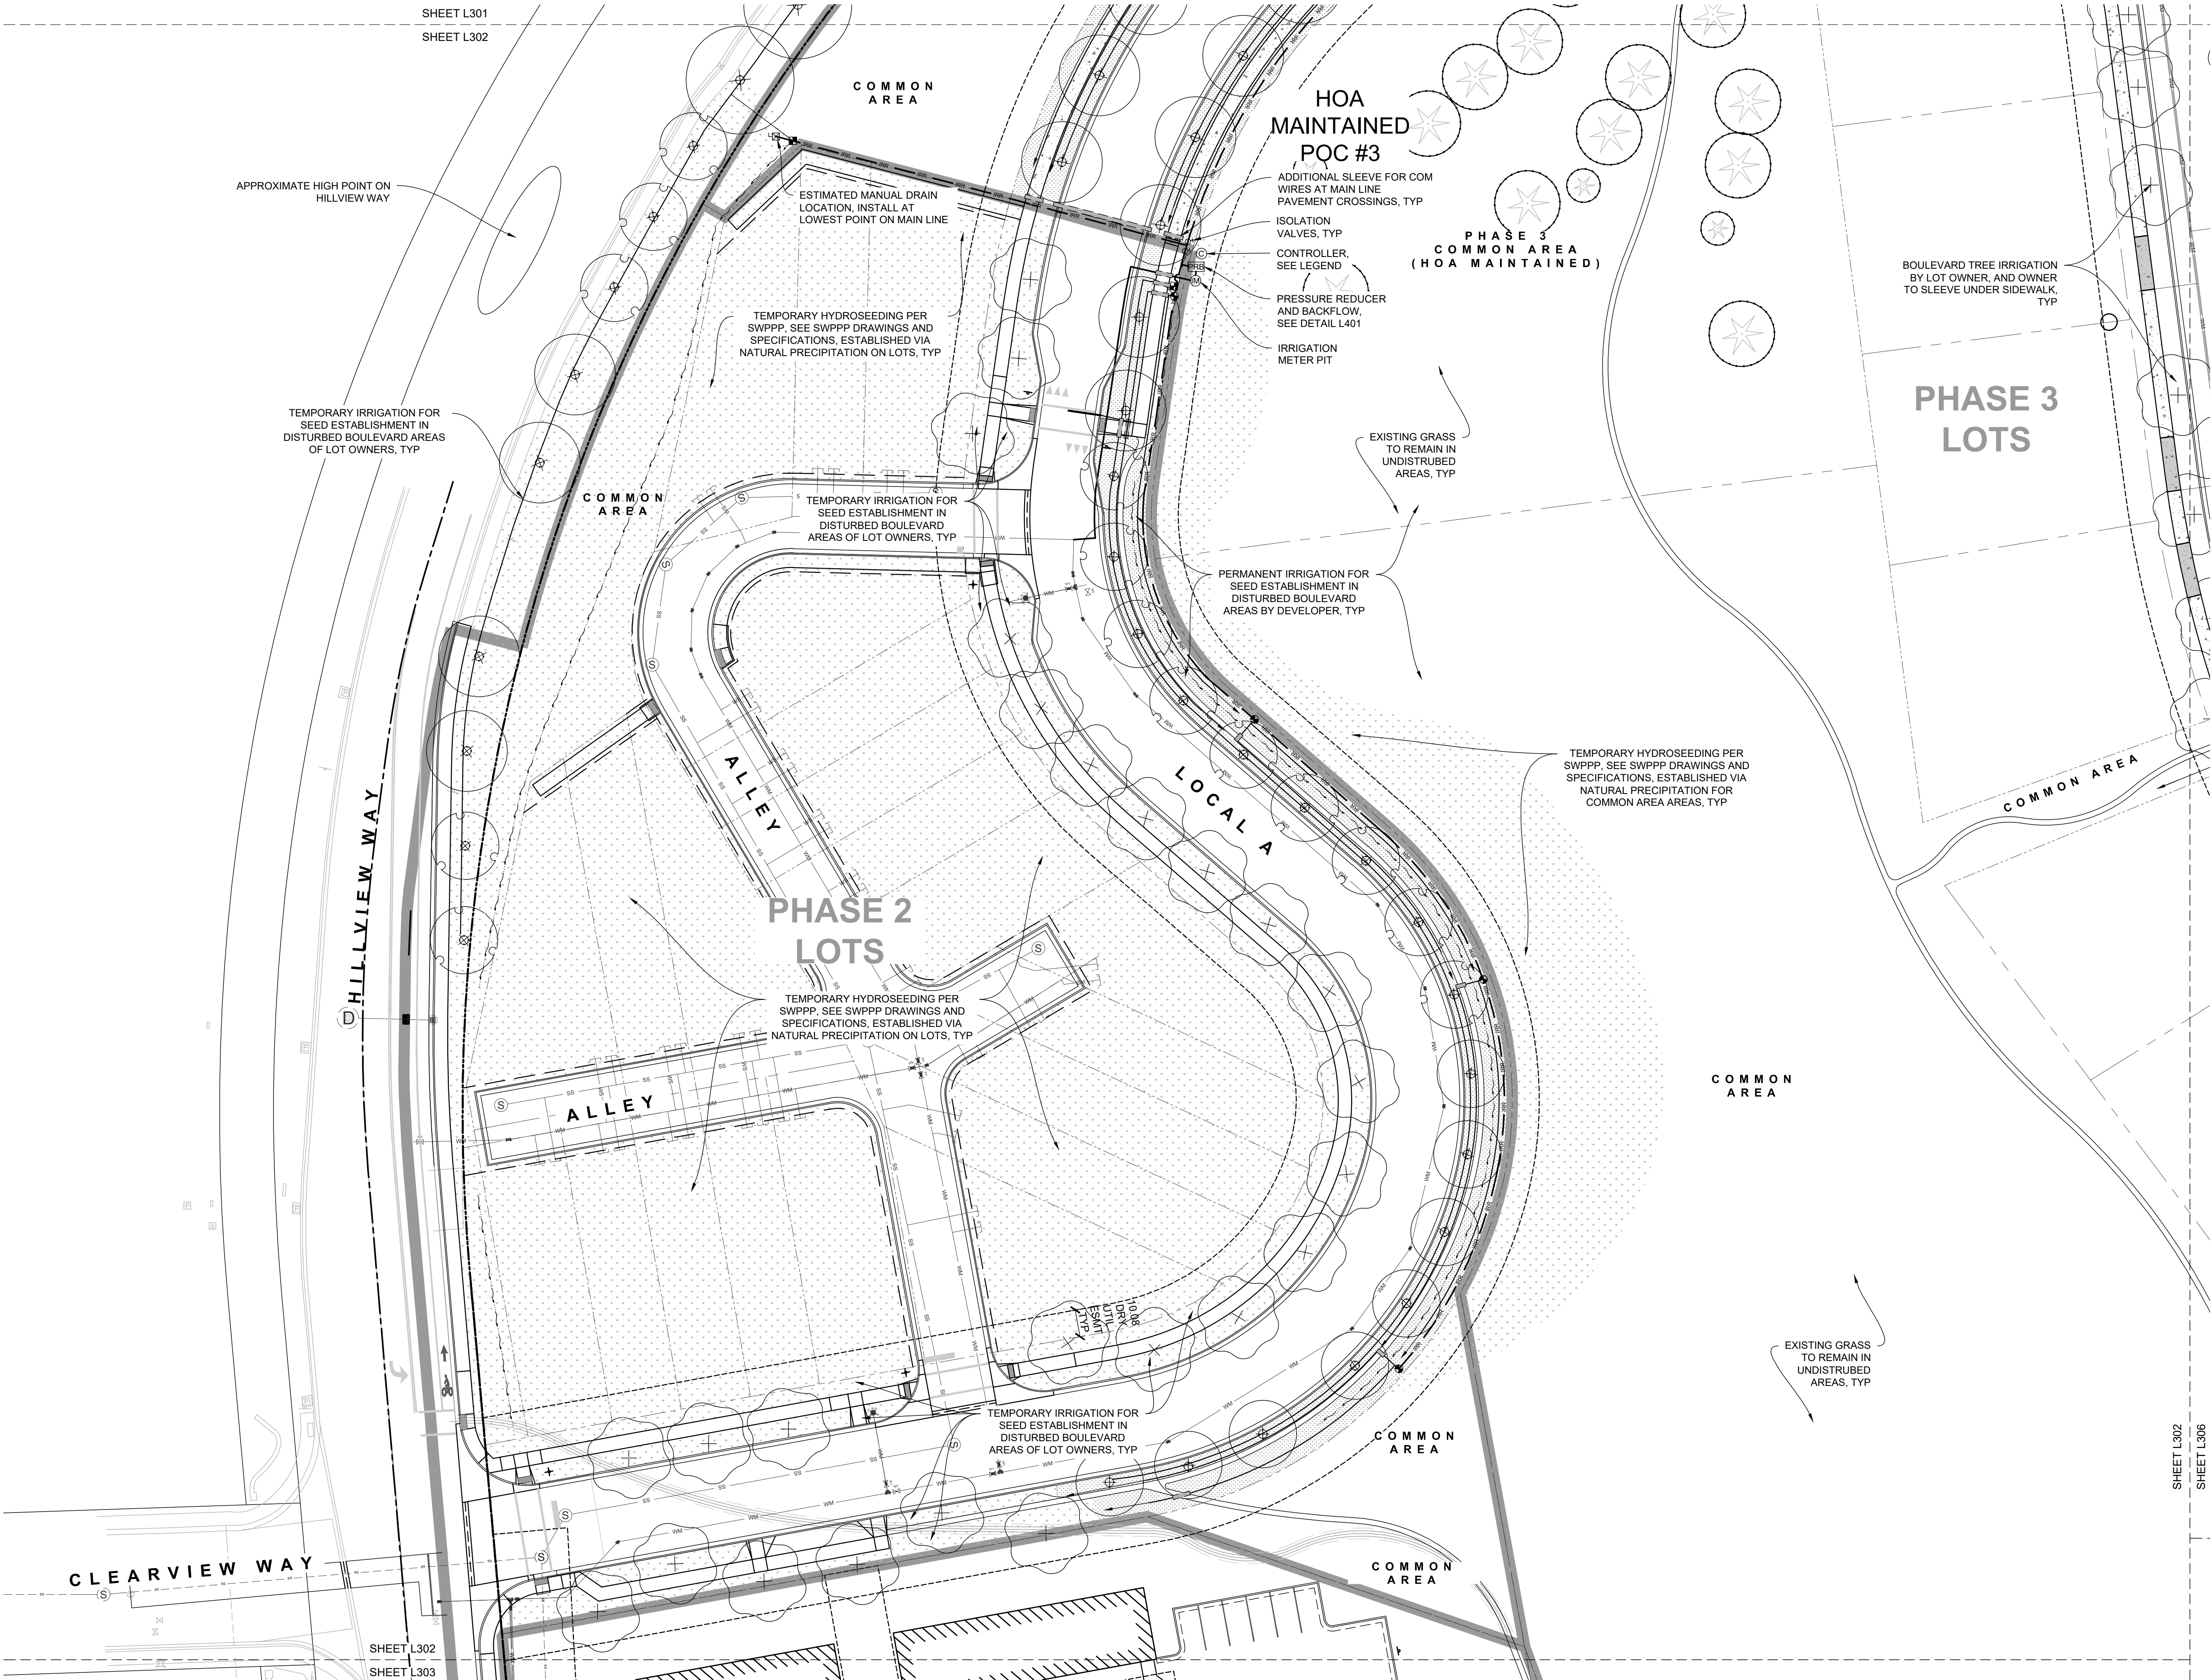

DESCRIPTION	DET.	SHT.
○ CONTROLLER		
○ RAINBIRD ESP-LXME2 PRO	1	L401
○ IRRIGATION METER PIT	2	L401
□ PRESSURE REDUCER & BACKFLOW		
—IRR— NEW MAIN LINE, 2" SCH 40 PVC	3 - 5	L401
— LATERAL LINE SCH 40 PVC	3 - 5	L401
— SLEEVE 2" SCH 40 PVC	4 - 5	L401
■ DRIP CONTROL VALVE RAINBIRD XCZ-100-PRB-LC	6	L401
● TURF CONTROL VALVE RAINBIRD PEB	6	L401
⊙ QUICK COUPLER RAINBIRD MODEL 44 LRC	1	L402
■ POP UP ROTOR RAINBIRD 8005	2	L402
● POP UP SPRAY HEADS RAINBIRD 1806-SAM RVAN NOZZLE	3	L402
■ POP UP BOULEVARD HEADS RAINBIRD 1806 STRIP NOZZLE	3	L402
○ SUBTERRANEAN TREE DRIP	4	L402
○ ISOLATION BALL VALVE LINE SIZE		
— MANUAL DRAIN		
⚡ AIR RELIEF VALVE BERMAD 4415		

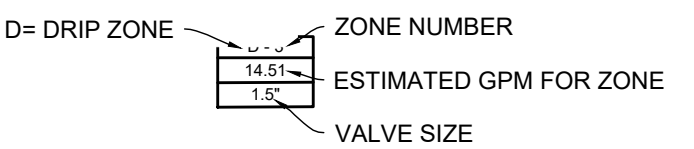

Cushing Terrell

cushingterrell.com
800.757.9522

HILLVIEW WAY
MISSOULA, MONTANA
WILDROOT


© 2024 | ALL RIGHTS RESERVED

PRELIMINARY PLAT

05.10.2024
DRAWN BY | DONOVAN
CHECKED BY | -
REVISIONS


A-2 IRRIGATION PLAN


L302

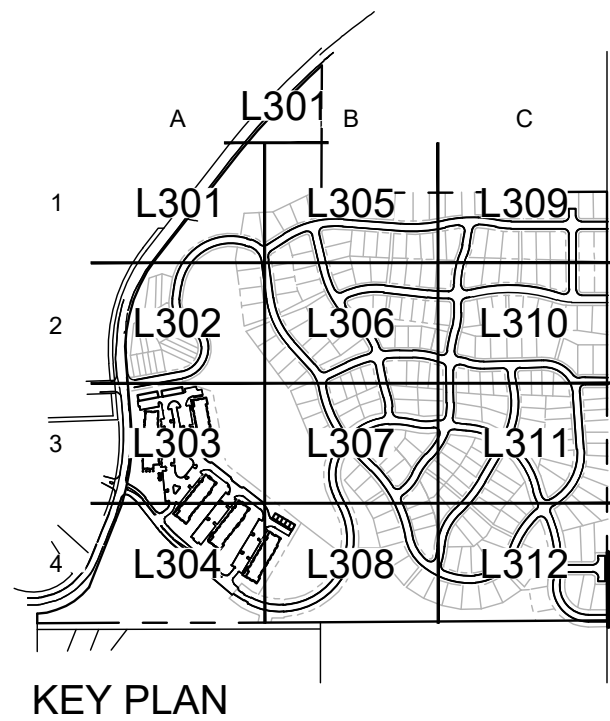


NOT FOR CONSTRUCTION - PRELIMINARY DESIGN

1 A-2 IRRIGATION PLAN

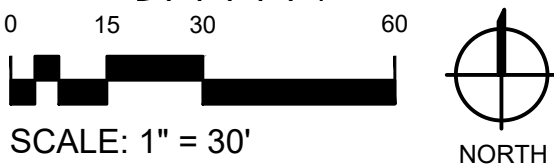

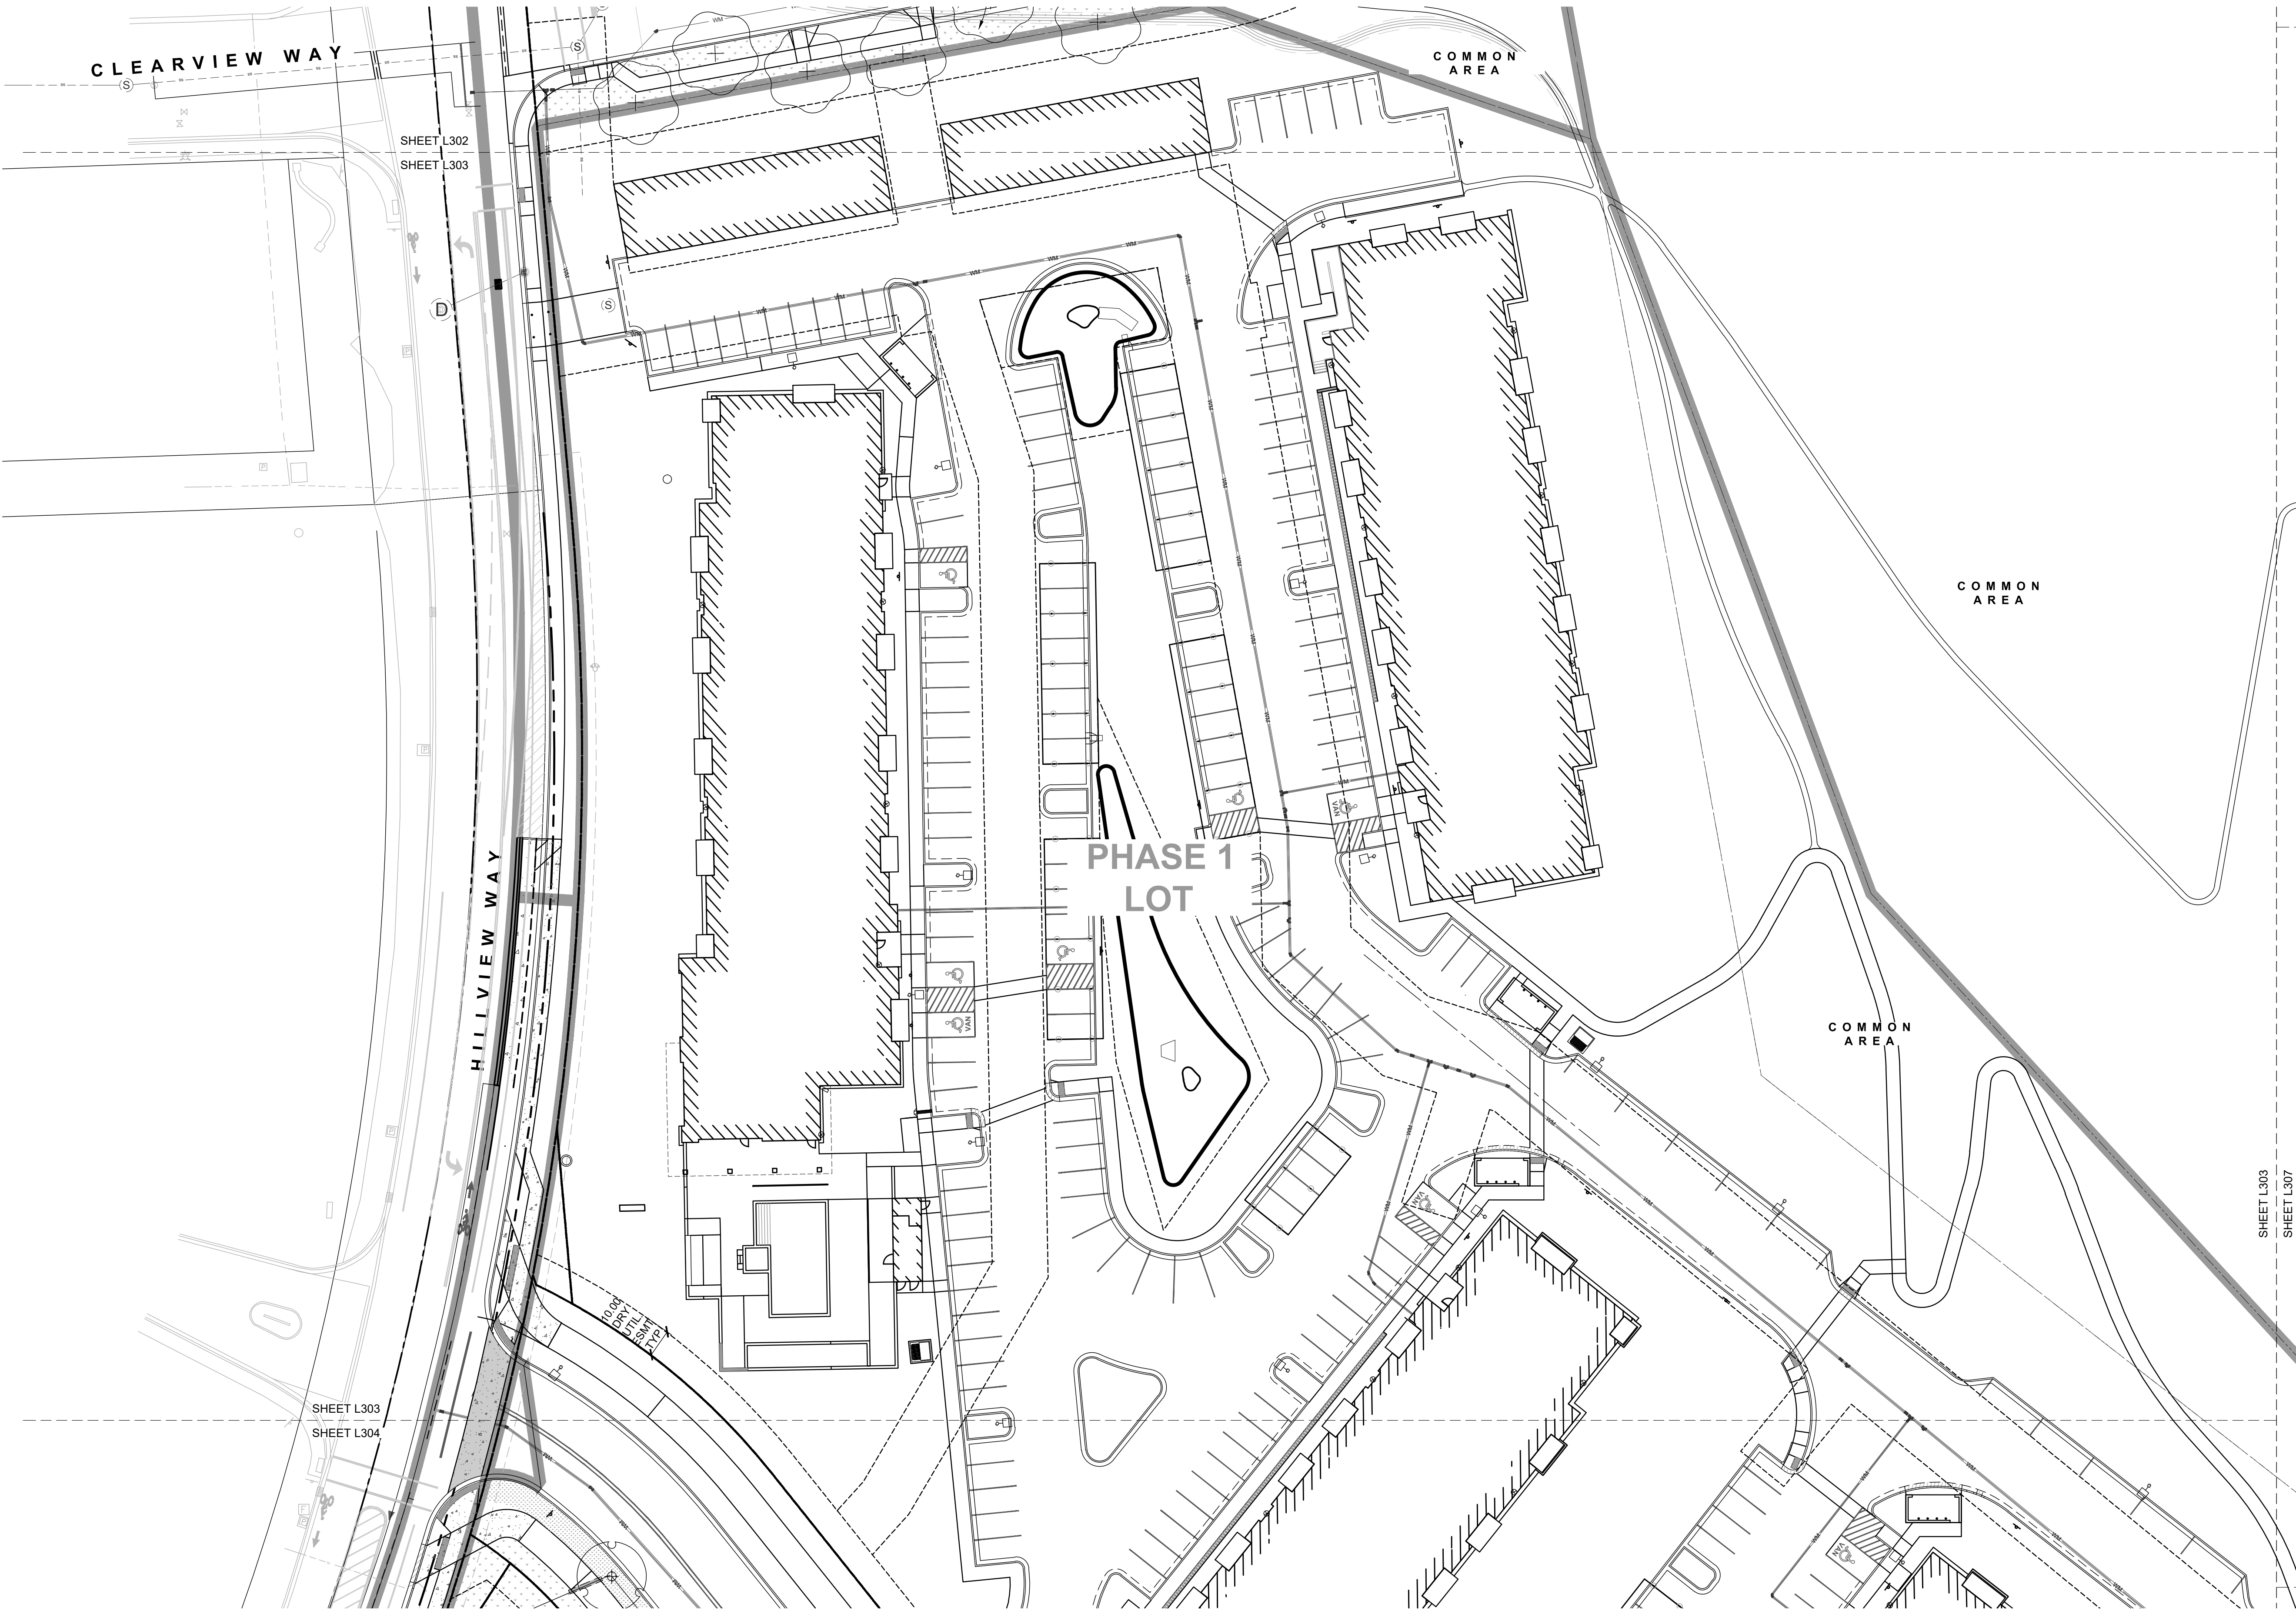

DESCRIPTION	DET.	SHT.
○ CONTROLLER RAINBIRD ESP-LXME2 PRO	1	L401
○ IRRIGATION METER PIT	2	L401
□ PRESSURE REDUCER & BACKFLOW	2	L401
—IRR— NEW MAIN LINE, 2" SCH 40 PVC	3 - 5	L401
— LATERAL LINE SCH 40 PVC	3 - 5	L401
— SLEEVE 2" SCH 40 PVC	4 - 5	L401
■ DRIP CONTROL VALVE RAINBIRD XCZ-100-PRB-LC	6	L401
● TURF CONTROL VALVE RAINBIRD PEB	6	L401
⊙ QUICK COUPLER RAINBIRD MODEL 44 LRC	1	L402
■ POP UP ROTOR RAINBIRD 8005	2	L402
● POP UP SPRAY HEADS RAINBIRD 1806-SAM RVAN NOZZLE	3	L402
■ POP UP BOULEVARD HEADS RAINBIRD 1806 STRIP NOZZLE	3	L402
○ SUBTERRANEAN TREE DRIP	4	L402
○ ISOLATION BALL VALVE LINE SIZE		
⊙ MANUAL DRAIN		
⚡ AIR RELIEF VALVE BERMAD 4415		

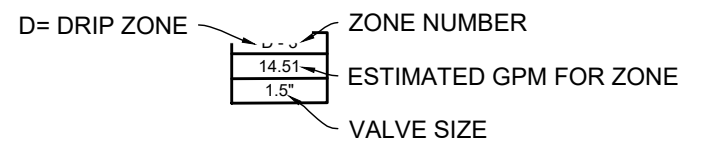


1 A-3 IRRIGATION PLAN

0 15 30 60

SCALE: 1" = 30'

NORTH

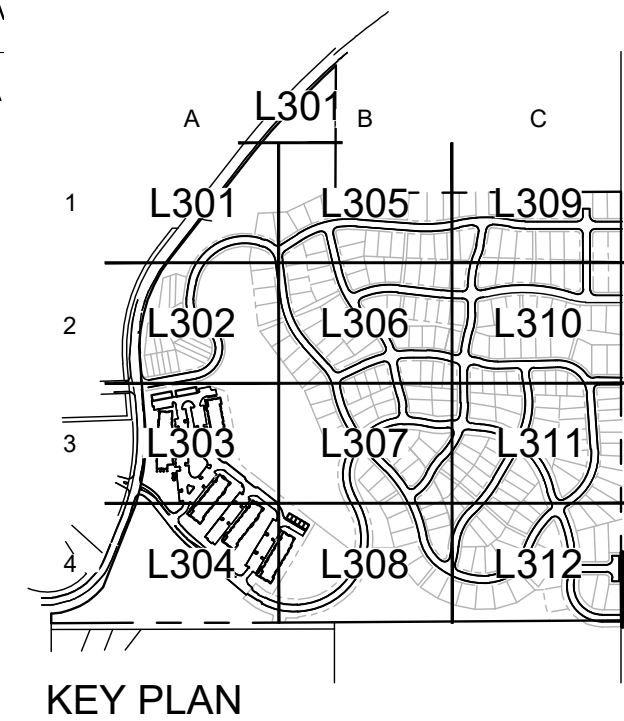

Cushing Terrell

cushingterrell.com
800.757.9522

HILLVIEW WAY
MISSOULA, MONTANA
WILDROOT

© 2024 | ALL RIGHTS RESERVED

PRELIMINARY PLAT

05.10.2024
DRAWN BY | DONOVAN
CHECKED BY | RUSH
REVISIONS

A-3 IRRIGATION PLAN

L303

NOT FOR CONSTRUCTION - PRELIMINARY DESIGN

DESCRIPTION	DET.	SHT.
CONTROLLER		
RAINBIRD ESP-LXME2 PRO	1	L401
IRRIGATION METER PIT		
PRESSURE REDUCER & BACKFLOW	2	L401
NEW MAIN LINE, 2" SCH 40 PVC	3 - 5	L401
LATERAL LINE SCH 40 PVC	3 - 5	L401
SLEEVE 2" SCH 40 PVC	4 - 5	L401
DRIP CONTROL VALVE RAINBIRD XCZ-100-PRB-LC	6	L401
TURF CONTROL VALVE RAINBIRD PEB	6	L401
QUICK COUPLER RAINBIRD MODEL 44 LRC	1	L402
POP UP ROTOR RAINBIRD 8005	2	L402
POP UP SPRAY HEADS RAINBIRD 1806-SAM RVAN NOZZLE	3	L402
POP UP BOULEVARD HEADS RAINBIRD 1806 STRIP NOZZLE	3	L402
SUBTERRANEAN TREE DRIP	4	L402
ISOLATION BALL VALVE LINE SIZE		
MANUAL DRAIN		
AIR RELIEF VALVE BERMAD 4415		


D= DRIP ZONE

14.51	1.52
ZONE NUMBER	
ESTIMATED GPM FOR ZONE	
VALVE SIZE	



1 A-4 IRRIGATION PLAN

0 15 30 60
SCALE: 1" = 30'
NORTH

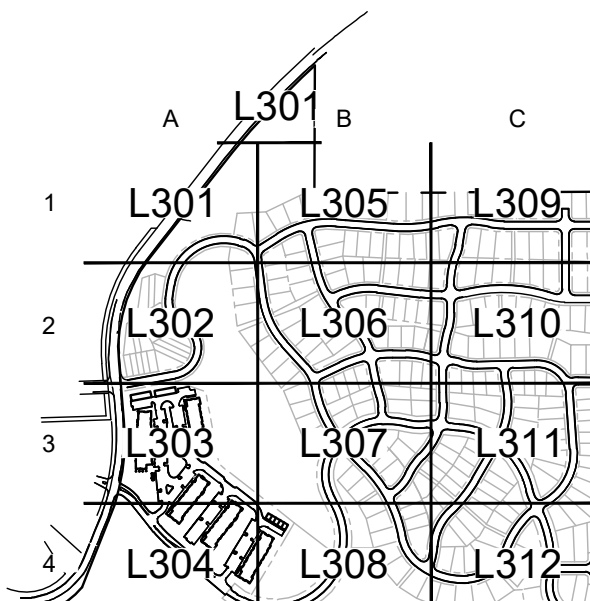

KEY PLAN

NOT FOR CONSTRUCTION - PRELIMINARY DESIGN

HILLVIEW WAY
MISSOULA, MONTANA
WILDROOT


© 2024 | ALL RIGHTS RESERVED

PRELIMINARY PLAT


05.10.2024
DRAWN BY | DONOVAN
CHECKED BY | RUSH
REVISIONS

A-4 IRRIGATION PLAN

L304

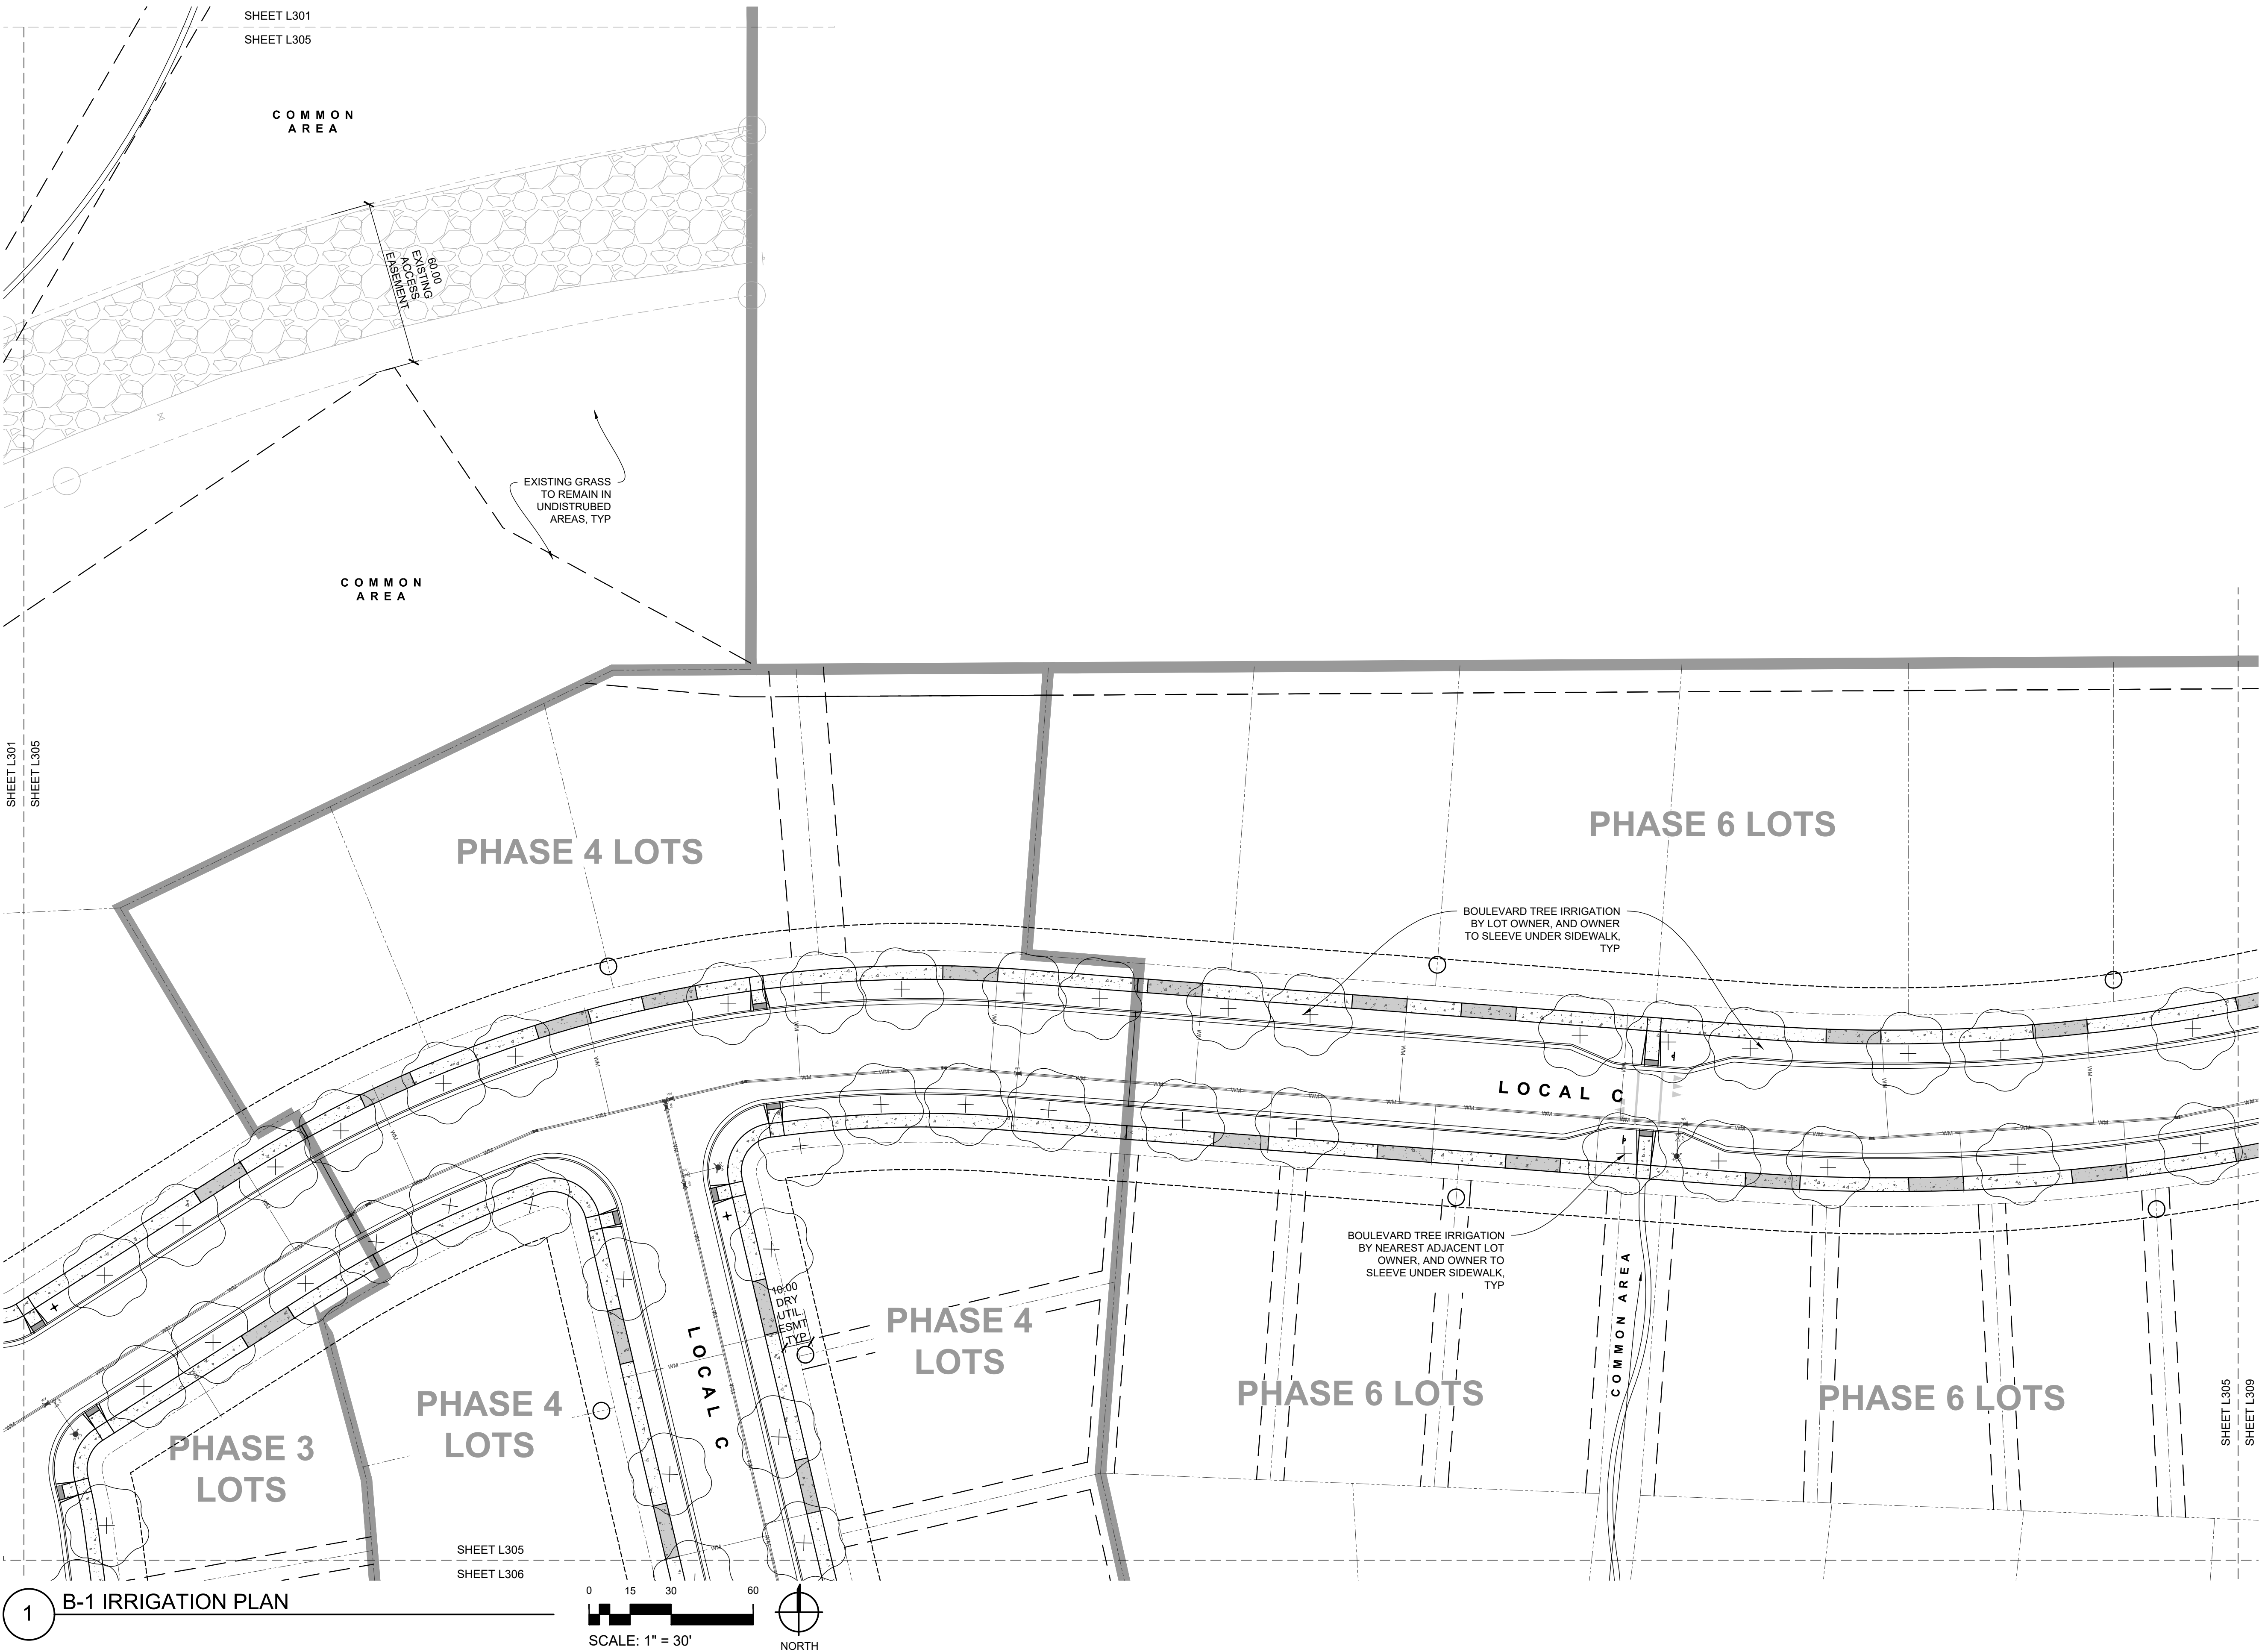

DESCRIPTION	DET.	SHT.
○ CONTROLLER RAINBIRD ESP-LXME2 PRO	1	L401
○ IRRIGATION METER PIT	2	L401
□ PRESSURE REDUCER & BACKFLOW	2	L401
—IRR— NEW MAIN LINE, 2" SCH 40 PVC	3 - 5	L401
— LATERAL LINE SCH 40 PVC	3 - 5	L401
▬ SLEEVE 2" SCH 40 PVC	4 - 5	L401
■ DRIP CONTROL VALVE RAINBIRD XCZ-100-PRB-LC	6	L401
● TURF CONTROL VALVE RAINBIRD PEB	6	L401
⊙ QUICK COUPLER RAINBIRD MODEL 44 LRC	1	L402
■ POP UP ROTOR RAINBIRD 8005	2	L402
● POP UP SPRAY HEADS RAINBIRD 1806-SAM RVAN NOZZLE	3	L402
■ POP UP BOULEVARD HEADS RAINBIRD 1806 STRIP NOZZLE	3	L402
○ SUBTERRANEAN TREE DRIP LINE SIZE	4	L402
○ ISOLATION BALL VALVE LINE SIZE		
⊕ MANUAL DRAIN		
⚡ AIR RELIEF VALVE BERMAID 4415		

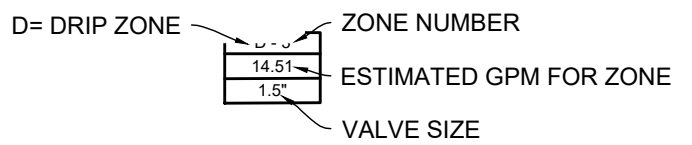

1


B-1 IRRIGATION PLAN

0153060

SCALE: 1" = 30'

⬆

NORTH

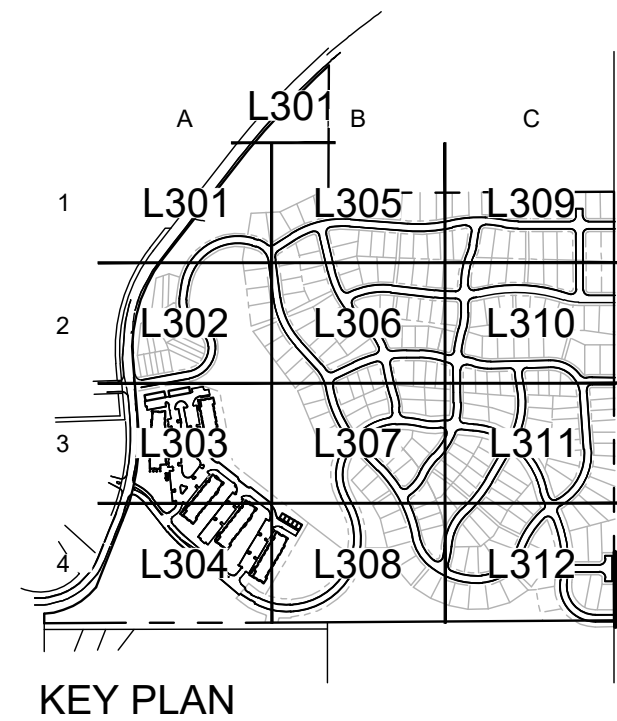

Cushing Terrell

cushingterrell.com

800.757.9522

HILLVIEW WAY

MISSOULA, MONTANA

WILDROOT

© 2024 | ALL RIGHTS RESERVED


PRELIMINARY PLAT

05.10.2024
DRAWN BY | DONOVAN
CHECKED BY | -
REVISIONS

B-1 IRRIGATION PLAN

NOT FOR CONSTRUCTION - PRELIMINARY DESIGN

L305

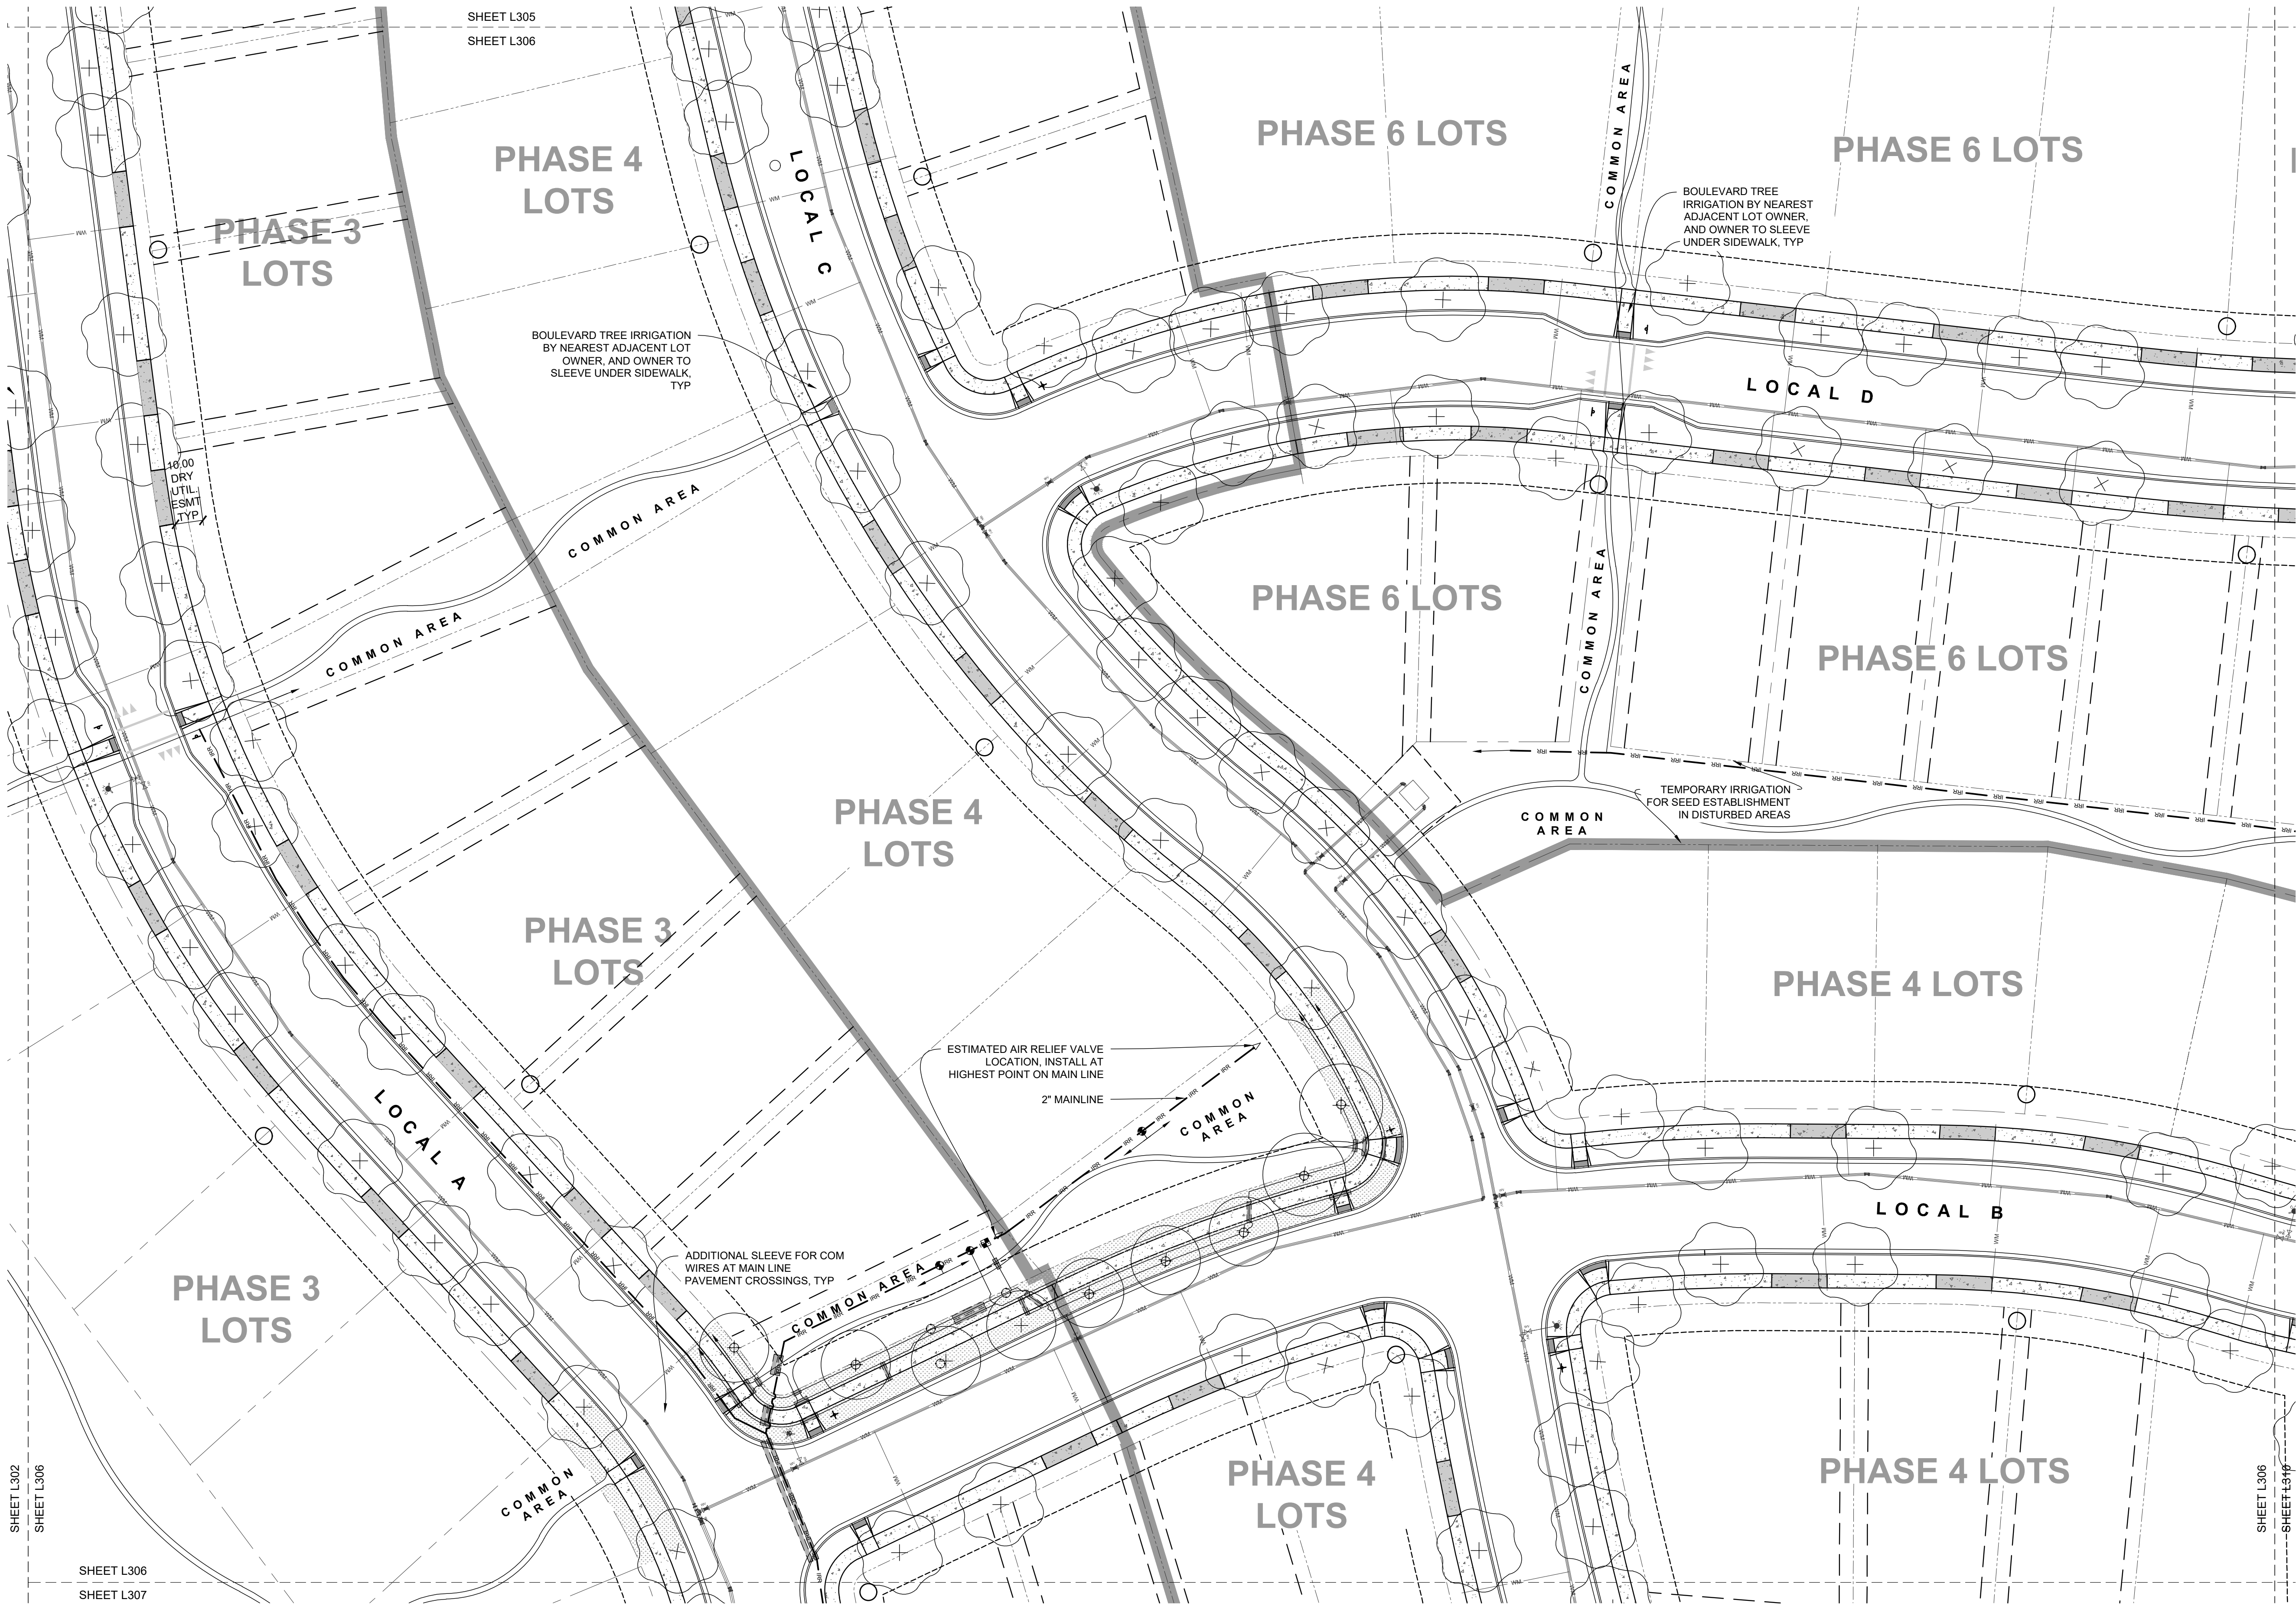


DESCRIPTION	DET.	SHT.
CONTROLLER RAINBIRD ESP-LXME2 PRO	1	L401
IRRIGATION METER PIT	2	L401
PRESSURE REDUCER & BACKFLOW	2	L401
NEW MAIN LINE, 2" SCH 40 PVC	3 - 5	L401
LATERAL LINE SCH 40 PVC	3 - 5	L401
SLEEVE 2" SCH 40 PVC	4 - 5	L401
DRIP CONTROL VALVE RAINBIRD XCZ-100-PRB-LC	6	L401
TURF CONTROL VALVE RAINBIRD PEB	6	L401
QUICK COUPLER RAINBIRD MODEL 44 LRC	1	L402
POP UP ROTOR RAINBIRD 8005	2	L402
POP UP SPRAY HEADS RAINBIRD 1806-SAM RVAN NOZZLE	3	L402
POP UP BOULEVARD HEADS RAINBIRD 1806 STRIP NOZZLE	3	L402
SUBTERRANEAN TREE DRIP	4	L402
ISOLATION BALL VALVE LINE SIZE		
MANUAL DRAIN		
AIR RELIEF VALVE BERMAD 4415		

D= DRIP ZONE

14.91

1.52

ZONE NUMBER
ESTIMATED GPM FOR ZONE
VALVE SIZE

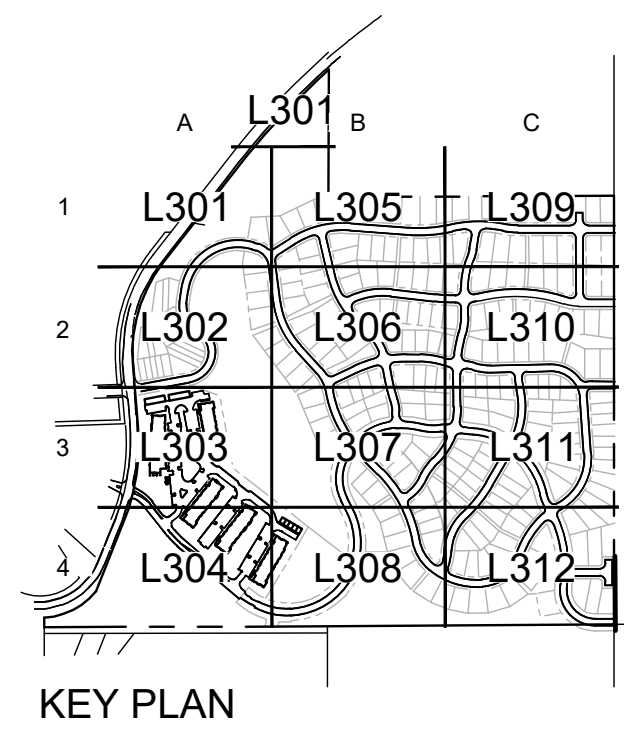

NOT FOR CONSTRUCTION - PRELIMINARY DESIGN


HLLVIEW WAY
MISSOULA, MONTANA
WILDROOT

DESCRIPTION	DET.	SHT.
CONTROLLER RAINBIRD ESP-LXME2 PRO	1	L401
IRRIGATION METER PIT	2	L401
PRESSURE REDUCER & BACKFLOW	2	L401
NEW MAIN LINE, 2" SCH 40 PVC	3 - 5	L401
LATERAL LINE SCH 40 PVC	3 - 5	L401
SLEEVE 2" SCH 40 PVC	4 - 5	L401
DRIP CONTROL VALVE RAINBIRD XCZ-100-PRB-LC	6	L401
TURF CONTROL VALVE RAINBIRD PEB	6	L401
QUICK COUPLER RAINBIRD MODEL 44 LRC	1	L402
POP UP ROTOR RAINBIRD 8005	2	L402
POP UP SPRAY HEADS RAINBIRD 1806-SAM RVAN NOZZLE	3	L402
POP UP BOULEVARD HEADS RAINBIRD 1806 STRIP NOZZLE	3	L402
SUBTERRANEAN TREE DRIP	4	L402
ISOLATION BALL VALVE LINE SIZE		
MANUAL DRAIN		
AIR RELIEF VALVE BERMAD 4415		

D= DRIP ZONE

14.51	1.52
-------	------


ZONE NUMBER
ESTIMATED GPM FOR ZONE
VALVE SIZE

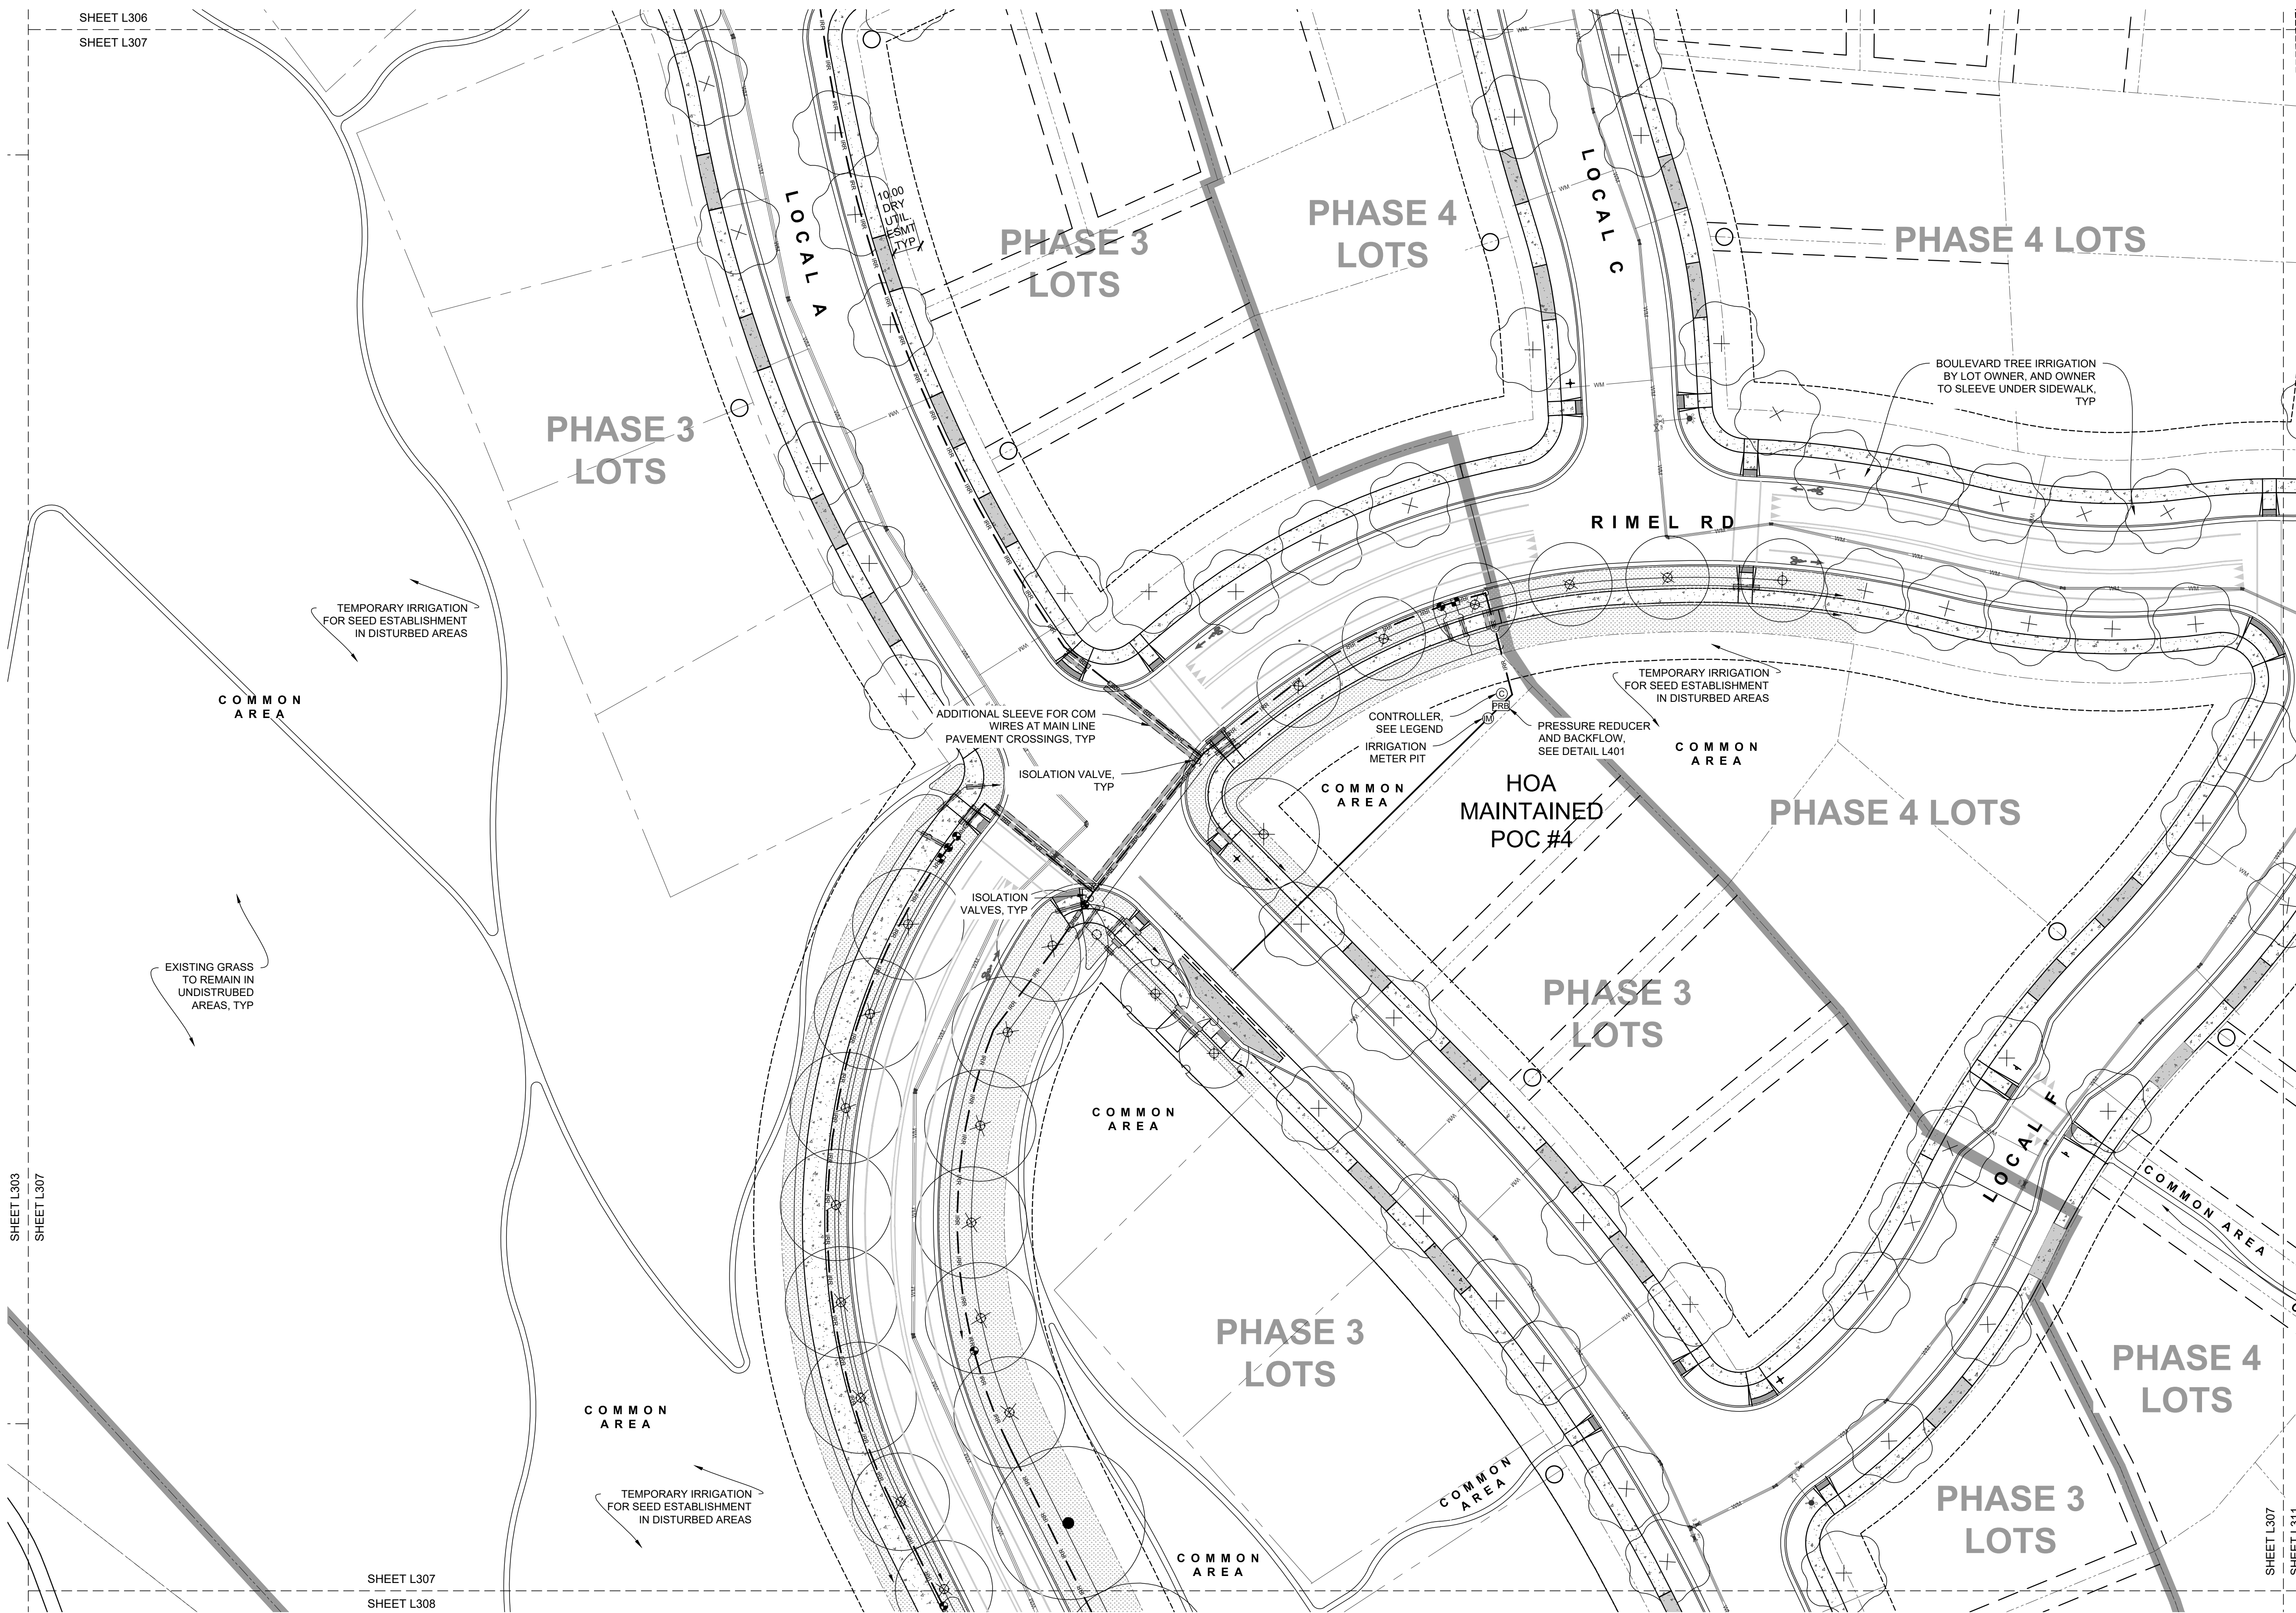

1 B-3 IRRIGATION PLAN

0 15 30 60
SCALE: 1" = 30'

NORTH

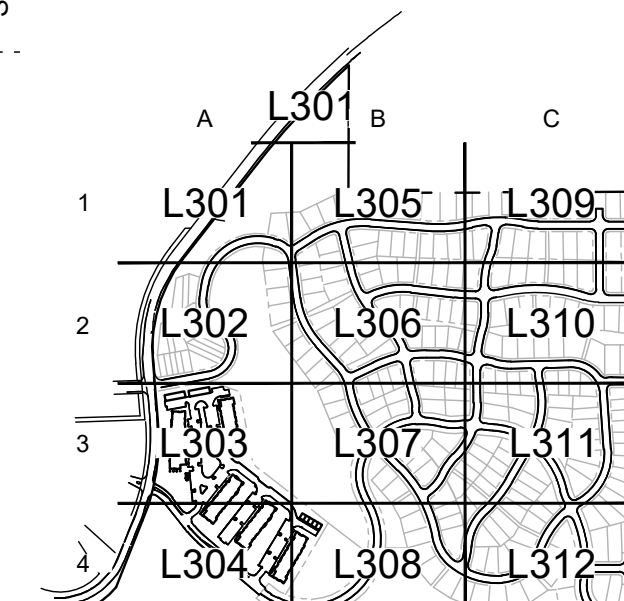

KEY PLAN

NOT FOR CONSTRUCTION - PRELIMINARY DESIGN

HILLVIEW WAY
MISSOULA, MONTANA
WILDROOT


© 2024 | ALL RIGHTS RESERVED

PRELIMINARY PLAT

05.10.2024
DRAWN BY | DONOVAN
CHECKED BY | -
REVISIONS

B-3 IRRIGATION PLAN

L307

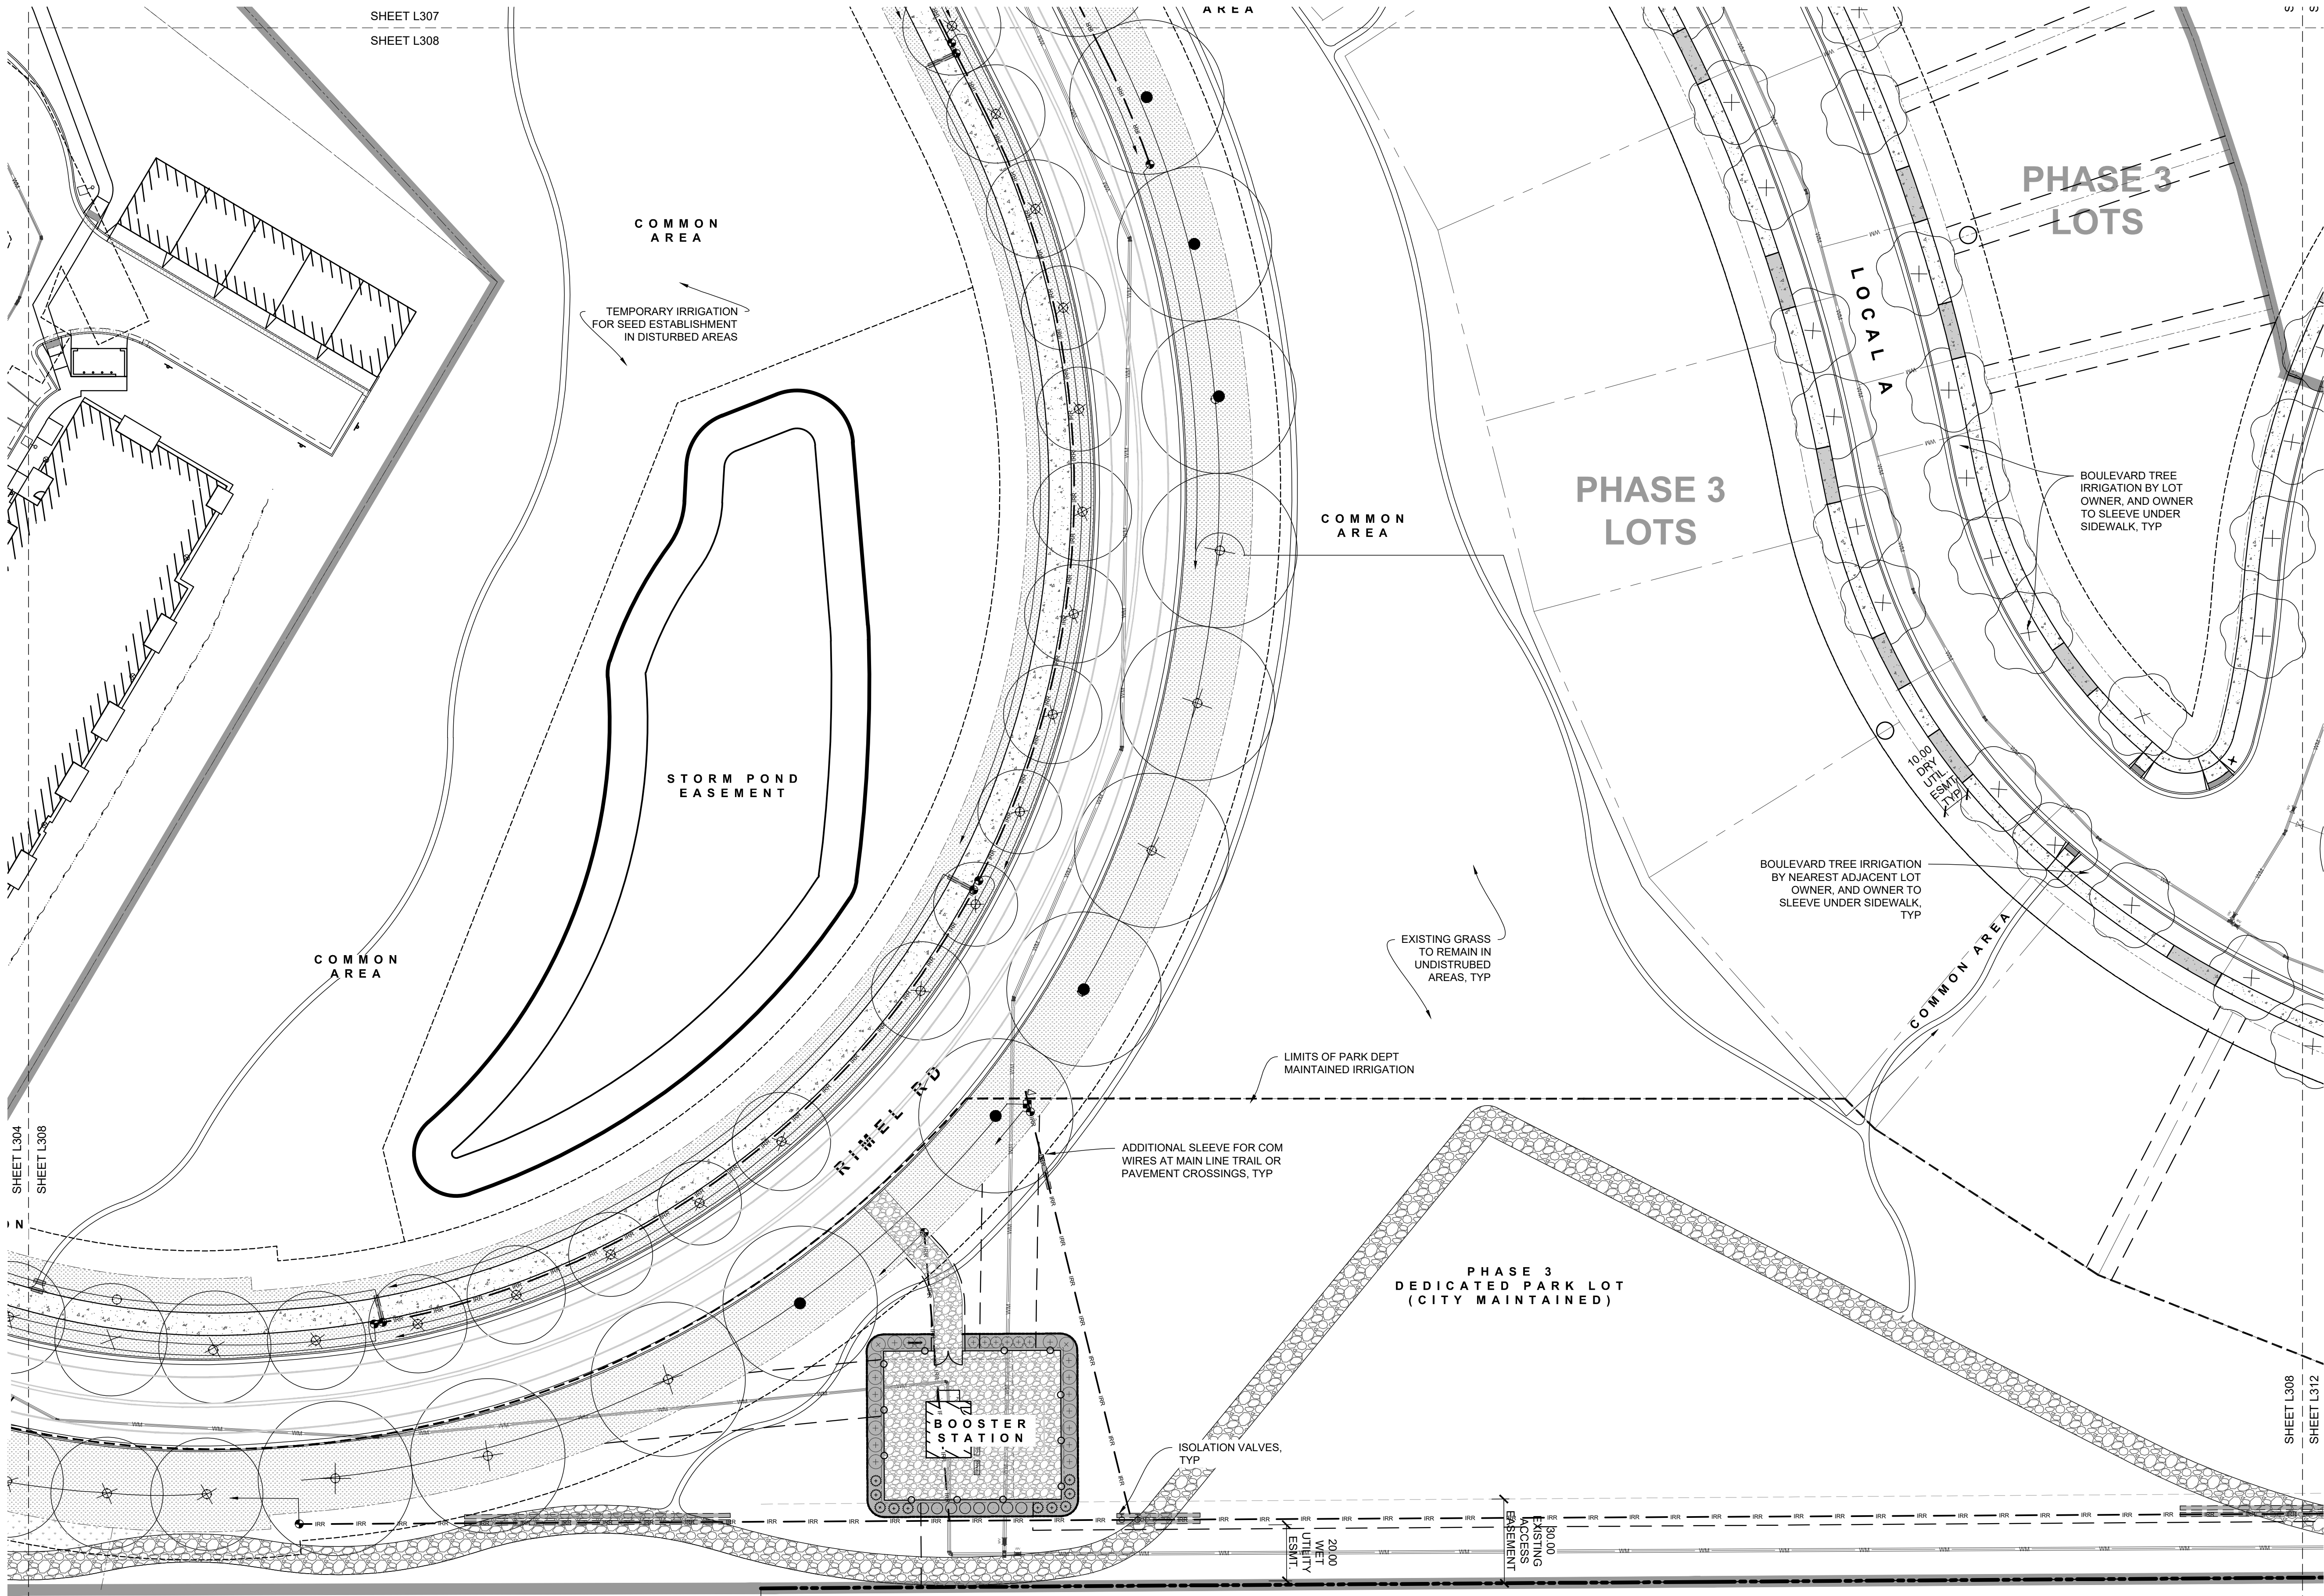

DESCRIPTION	DET.	SHT.
○ CONTROLLER		
○ RAINBIRD ESP-LXME2 PRO	1	L401
○ IRRIGATION METER PIT		
□ PRESSURE REDUCER & BACKFLOW	2	L401
— IRR NEW MAIN LINE, 2" SCH 40 PVC	3 - 5	L401
— LATERAL LINE SCH 40 PVC	3 - 5	L401
— SLEEVE 2" SCH 40 PVC	4 - 5	L401
■ DRIP CONTROL VALVE RAINBIRD XCZ-100-PRB-LC	6	L401
● TURF CONTROL VALVE RAINBIRD PEB	6	L401
⊙ QUICK COUPLER RAINBIRD MODEL 44 LRC	1	L402
■ POP UP ROTOR RAINBIRD 8005	2	L402
● POP UP SPRAY HEADS RAINBIRD 1806-SAM RVAN NOZZLE	3	L402
■ POP UP BOULEVARD HEADS RAINBIRD 1806 STRIP NOZZLE	3	L402
○ SUBTERRANEAN TREE DRIP	4	L402
○ ISOLATION BALL VALVE LINE SIZE		
— MANUAL DRAIN		
⚡ AIR RELIEF VALVE BERMAD 4415		

D= DRIP ZONE


14.51

1.52

ZONE NUMBER

ESTIMATED GPM FOR ZONE

VALVE SIZE

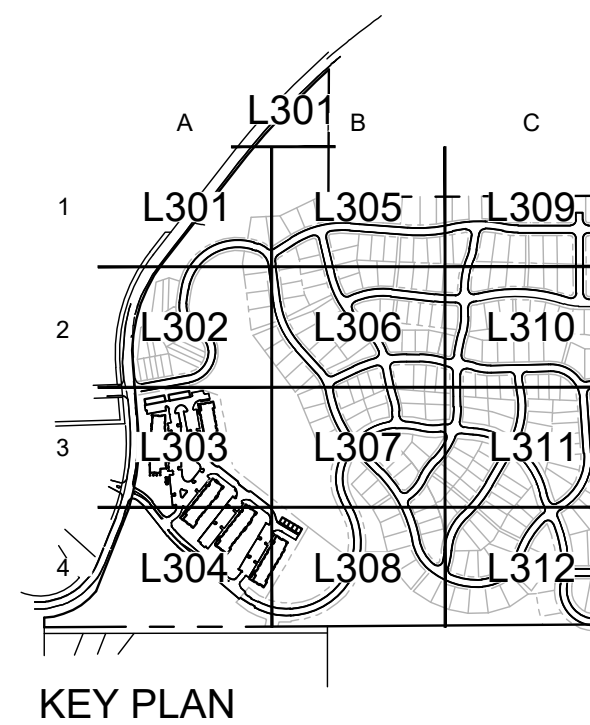



NOT FOR CONSTRUCTION - PRELIMINARY DESIGN

HLLVIEW WAY
MISSOULA, MONTANA
WILDROOT

© 2024 | ALL RIGHTS RESERVED
PRELIMINARY PLAT

05.10.2024
DRAWN BY | DONOVAN
CHECKED BY | -
REVISIONS

DESCRIPTION	DET.	SHT.
○ CONTROLLER RAINBIRD ESP-LXME2 PRO		
○ IRRIGATION METER PIT	1	L401
□ PRESSURE REDUCER & BACKFLOW	2	L401
—IRR— NEW MAIN LINE, 2" SCH 40 PVC	3 - 5	L401
— LATERAL LINE SCH 40 PVC	3 - 5	L401
== SLEEVE 2" SCH 40 PVC	4 - 5	L401
■ DRIP CONTROL VALVE RAINBIRD XCZ-100-PRB-LC	6	L401
● TURF CONTROL VALVE RAINBIRD PEB	6	L401
⊗ QUICK COUPLER RAINBIRD MODEL 44 LRC	1	L402
■ POP UP ROTOR RAINBIRD 8005	2	L402
● POP UP SPRAY HEADS RAINBIRD 1806-SAM RVAN NOZZLE	3	L402
✱ POP UP BOULEVARD HEADS RAINBIRD 1806 STRIP NOZZLE	3	L402
○ SUBTERRANEAN TREE DRIP LINE SIZE	4	L402
○ ISOLATION BALL VALVE LINE SIZE		
⌵ MANUAL DRAIN		
⚡ AIR RELIEF VALVE BERMAD 4415		

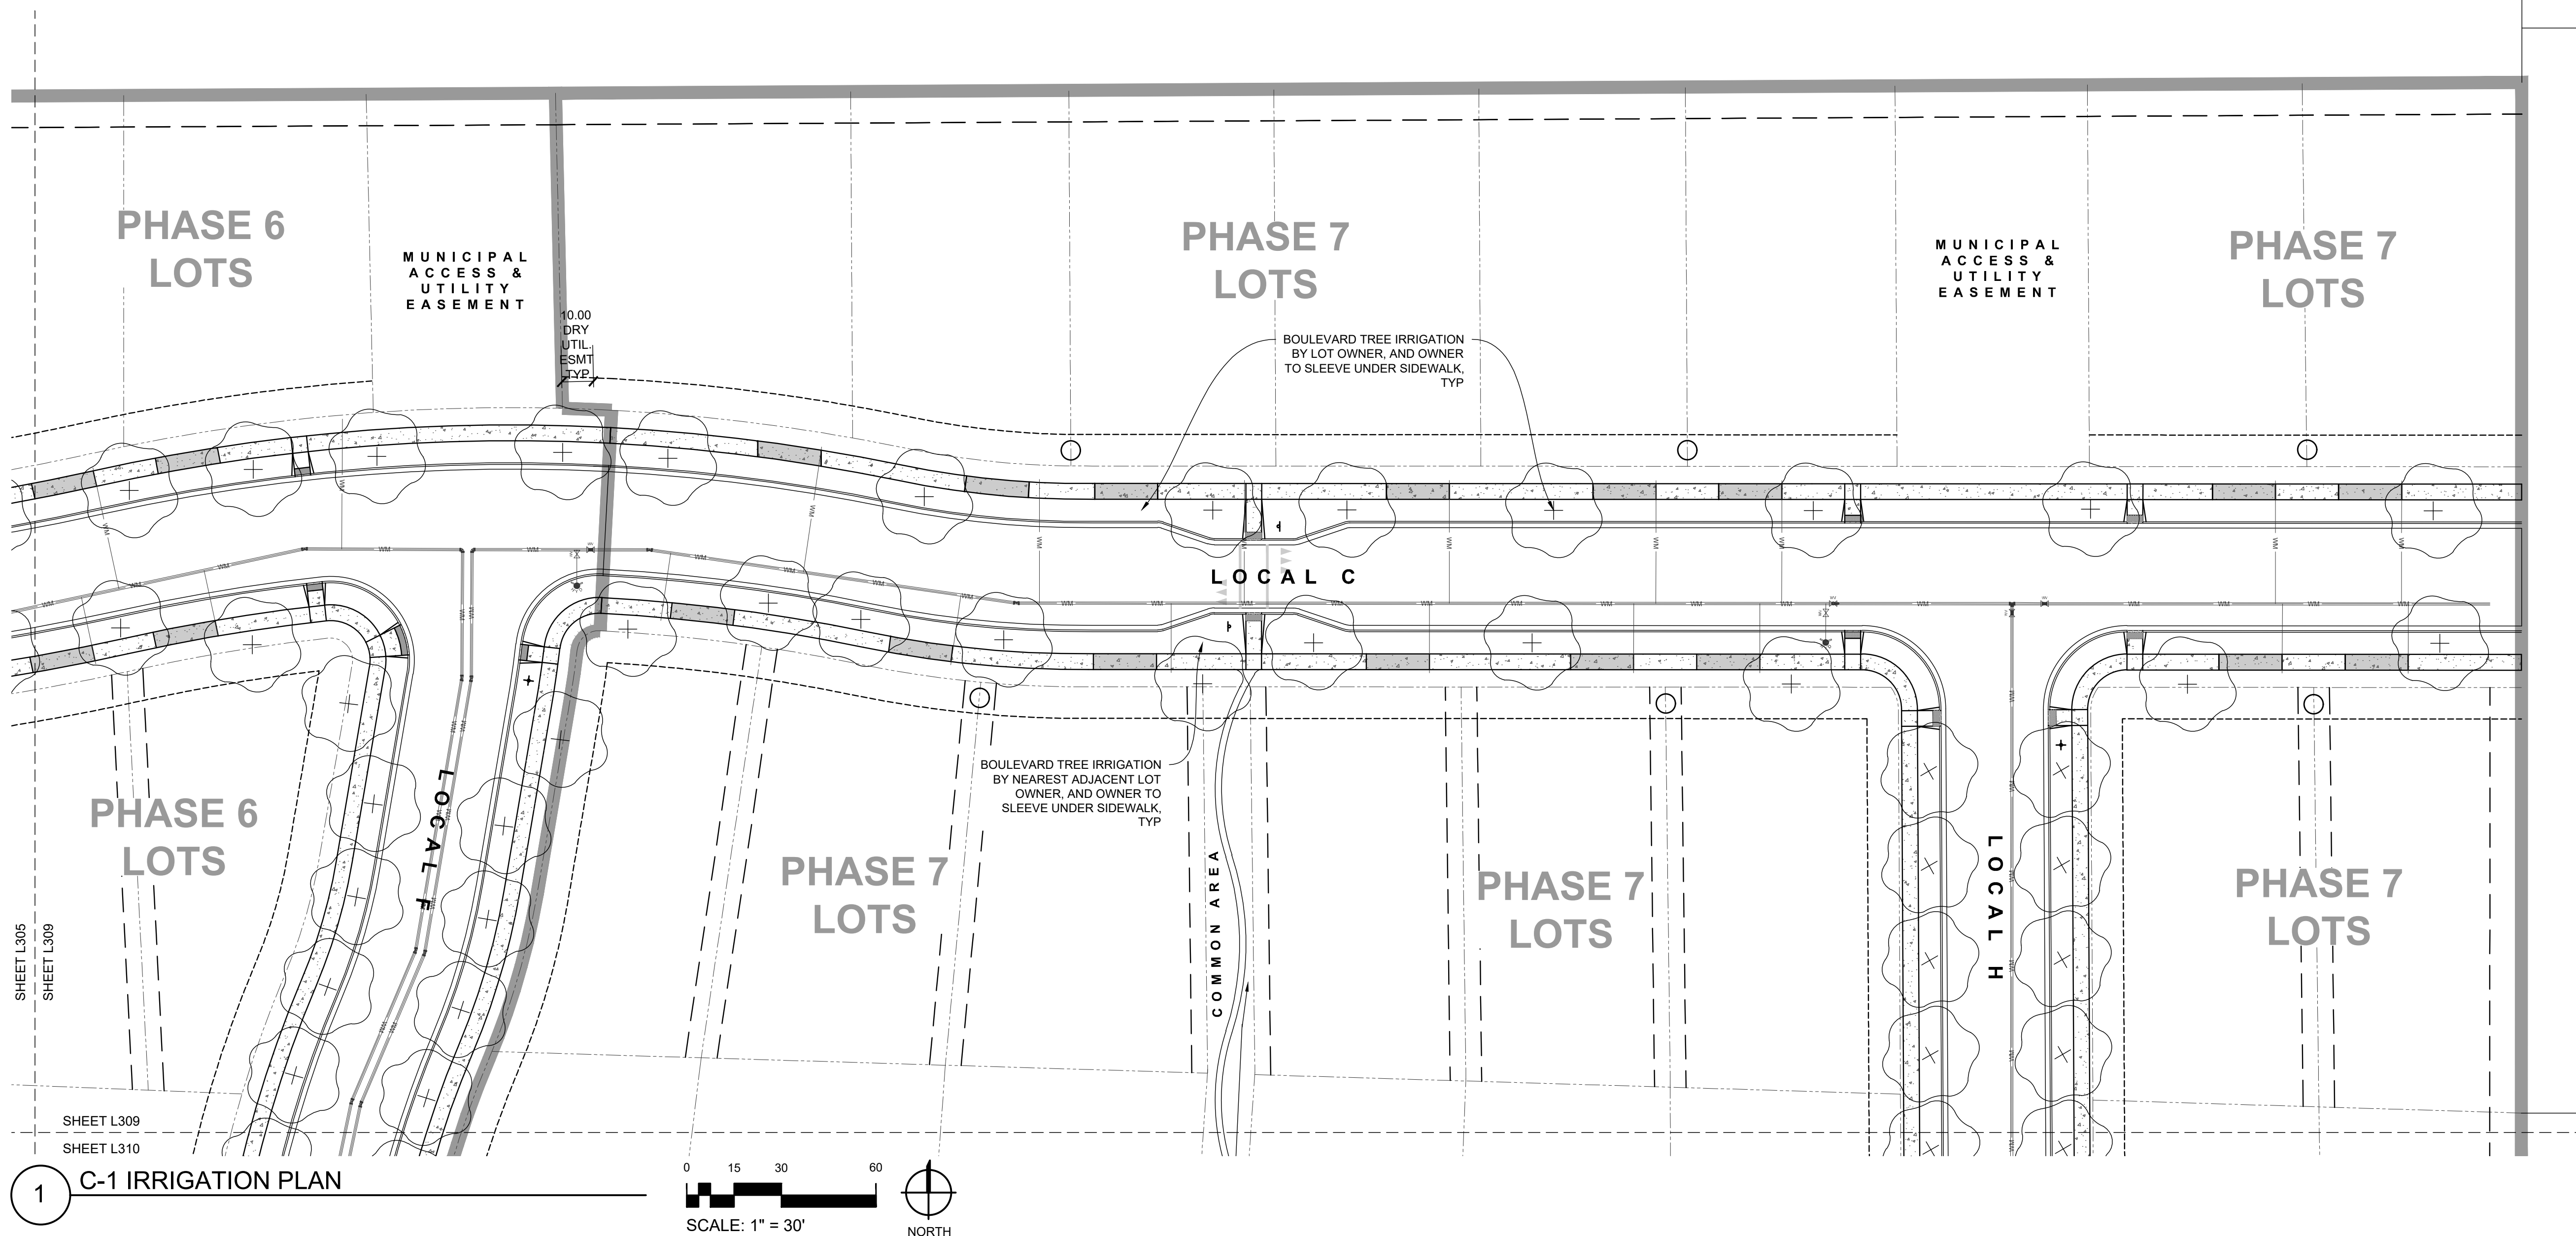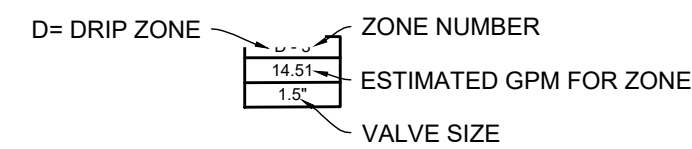


HILLVIEW WAY
MISSOULA, MONTANA
WILDROOT

© 2024 | ALL RIGHTS RESERVED

PRELIMINARY PLAT


05.10.2024
DRAWN BY | DONOVAN
CHECKED BY | -
REVISIONS

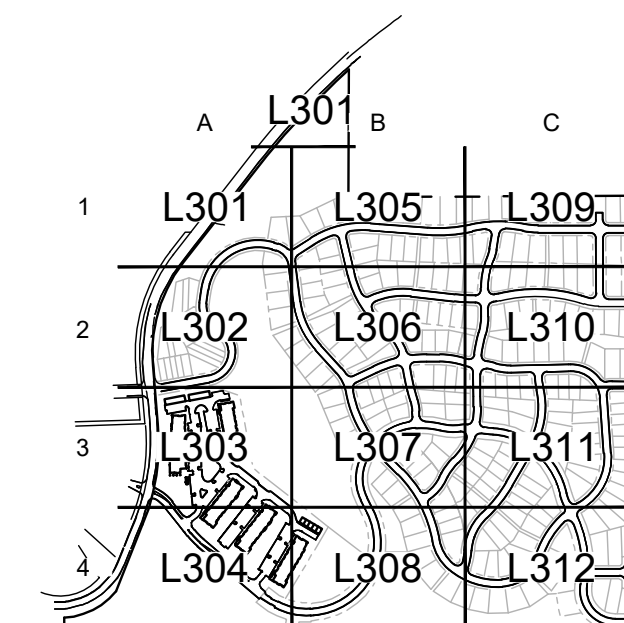


KEY PLAN

C-1 IRRIGATION PLAN



L309

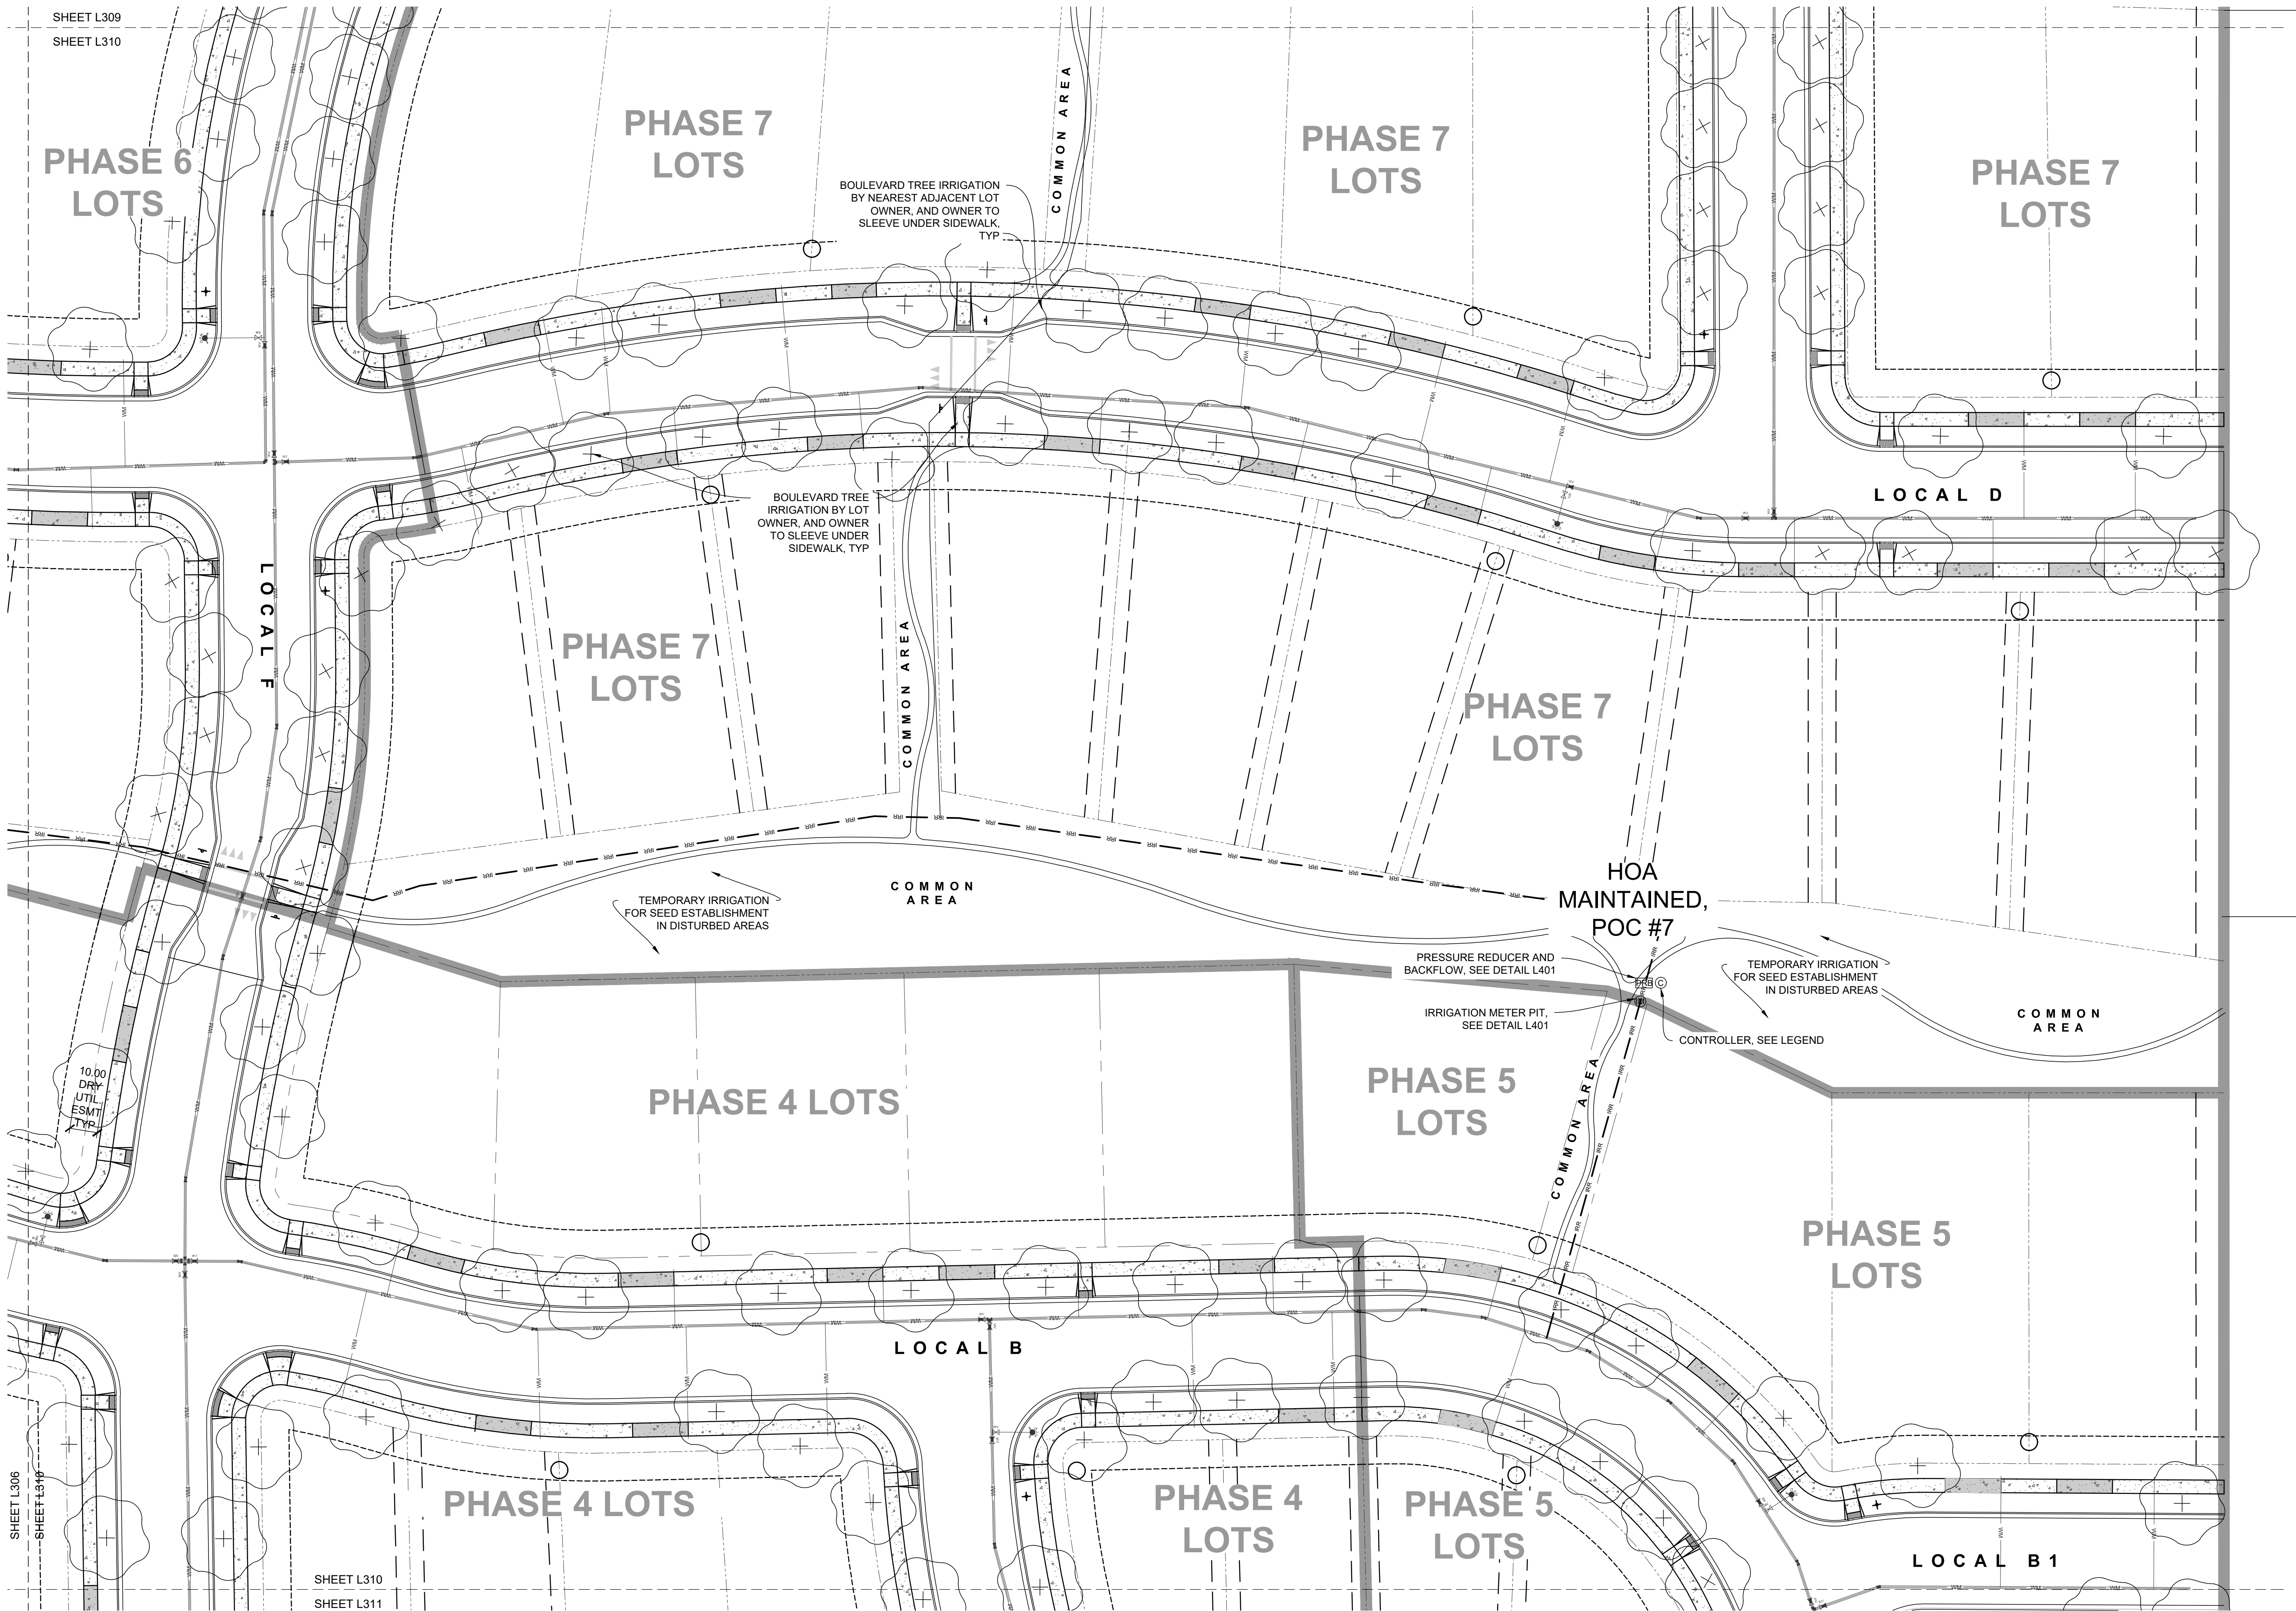

DESCRIPTION	DET.	SHT.
○ CONTROLLER		
○ RAINBIRD ESP-LXME2 PRO	1	L401
○ IRRIGATION METER PIT		
□ PRESSURE REDUCER & BACKFLOW	2	L401
—IRR— NEW MAIN LINE, 2" SCH 40 PVC	3 - 5	L401
— LATERAL LINE SCH 40 PVC	3 - 5	L401
— SLEEVE 2" SCH 40 PVC	4 - 5	L401
■ DRIP CONTROL VALVE RAINBIRD XCZ-100-PRB-LC	6	L401
● TURF CONTROL VALVE RAINBIRD PEB	6	L401
⊙ QUICK COUPLER RAINBIRD MODEL 44 LRC	1	L402
■ POP UP ROTOR RAINBIRD 8005	2	L402
● POP UP SPRAY HEADS RAINBIRD 1806-SAM RVAN NOZZLE	3	L402
■ POP UP BOULEVARD HEADS RAINBIRD 1806 STRIP NOZZLE	3	L402
○ SUBTERRANEAN TREE DRIP	4	L402
○ ISOLATION BALL VALVE LINE SIZE		
⊠ MANUAL DRAIN		
⚡ AIR RELIEF VALVE BERMAD 4415		

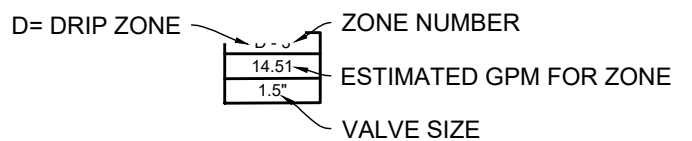


1 C-2 IRRIGATION PLAN

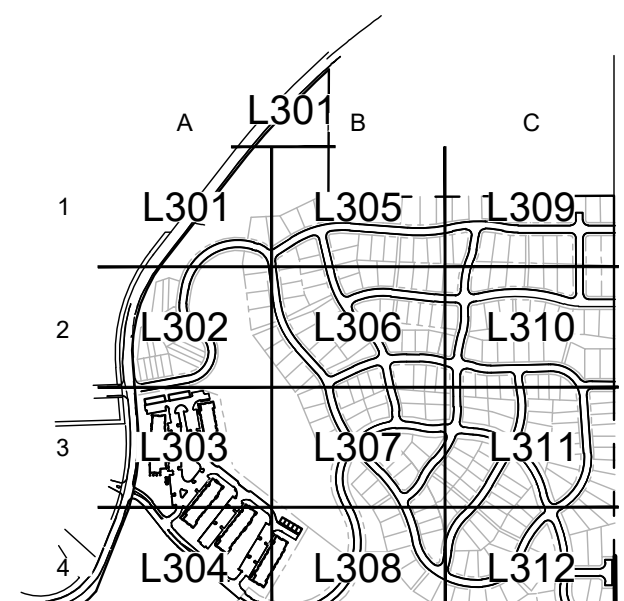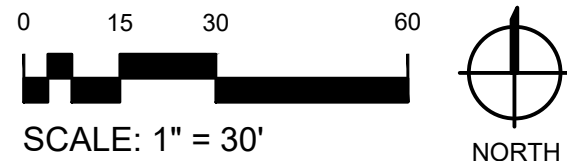


KEY PLAN

NOT FOR CONSTRUCTION - PRELIMINARY DESIGN

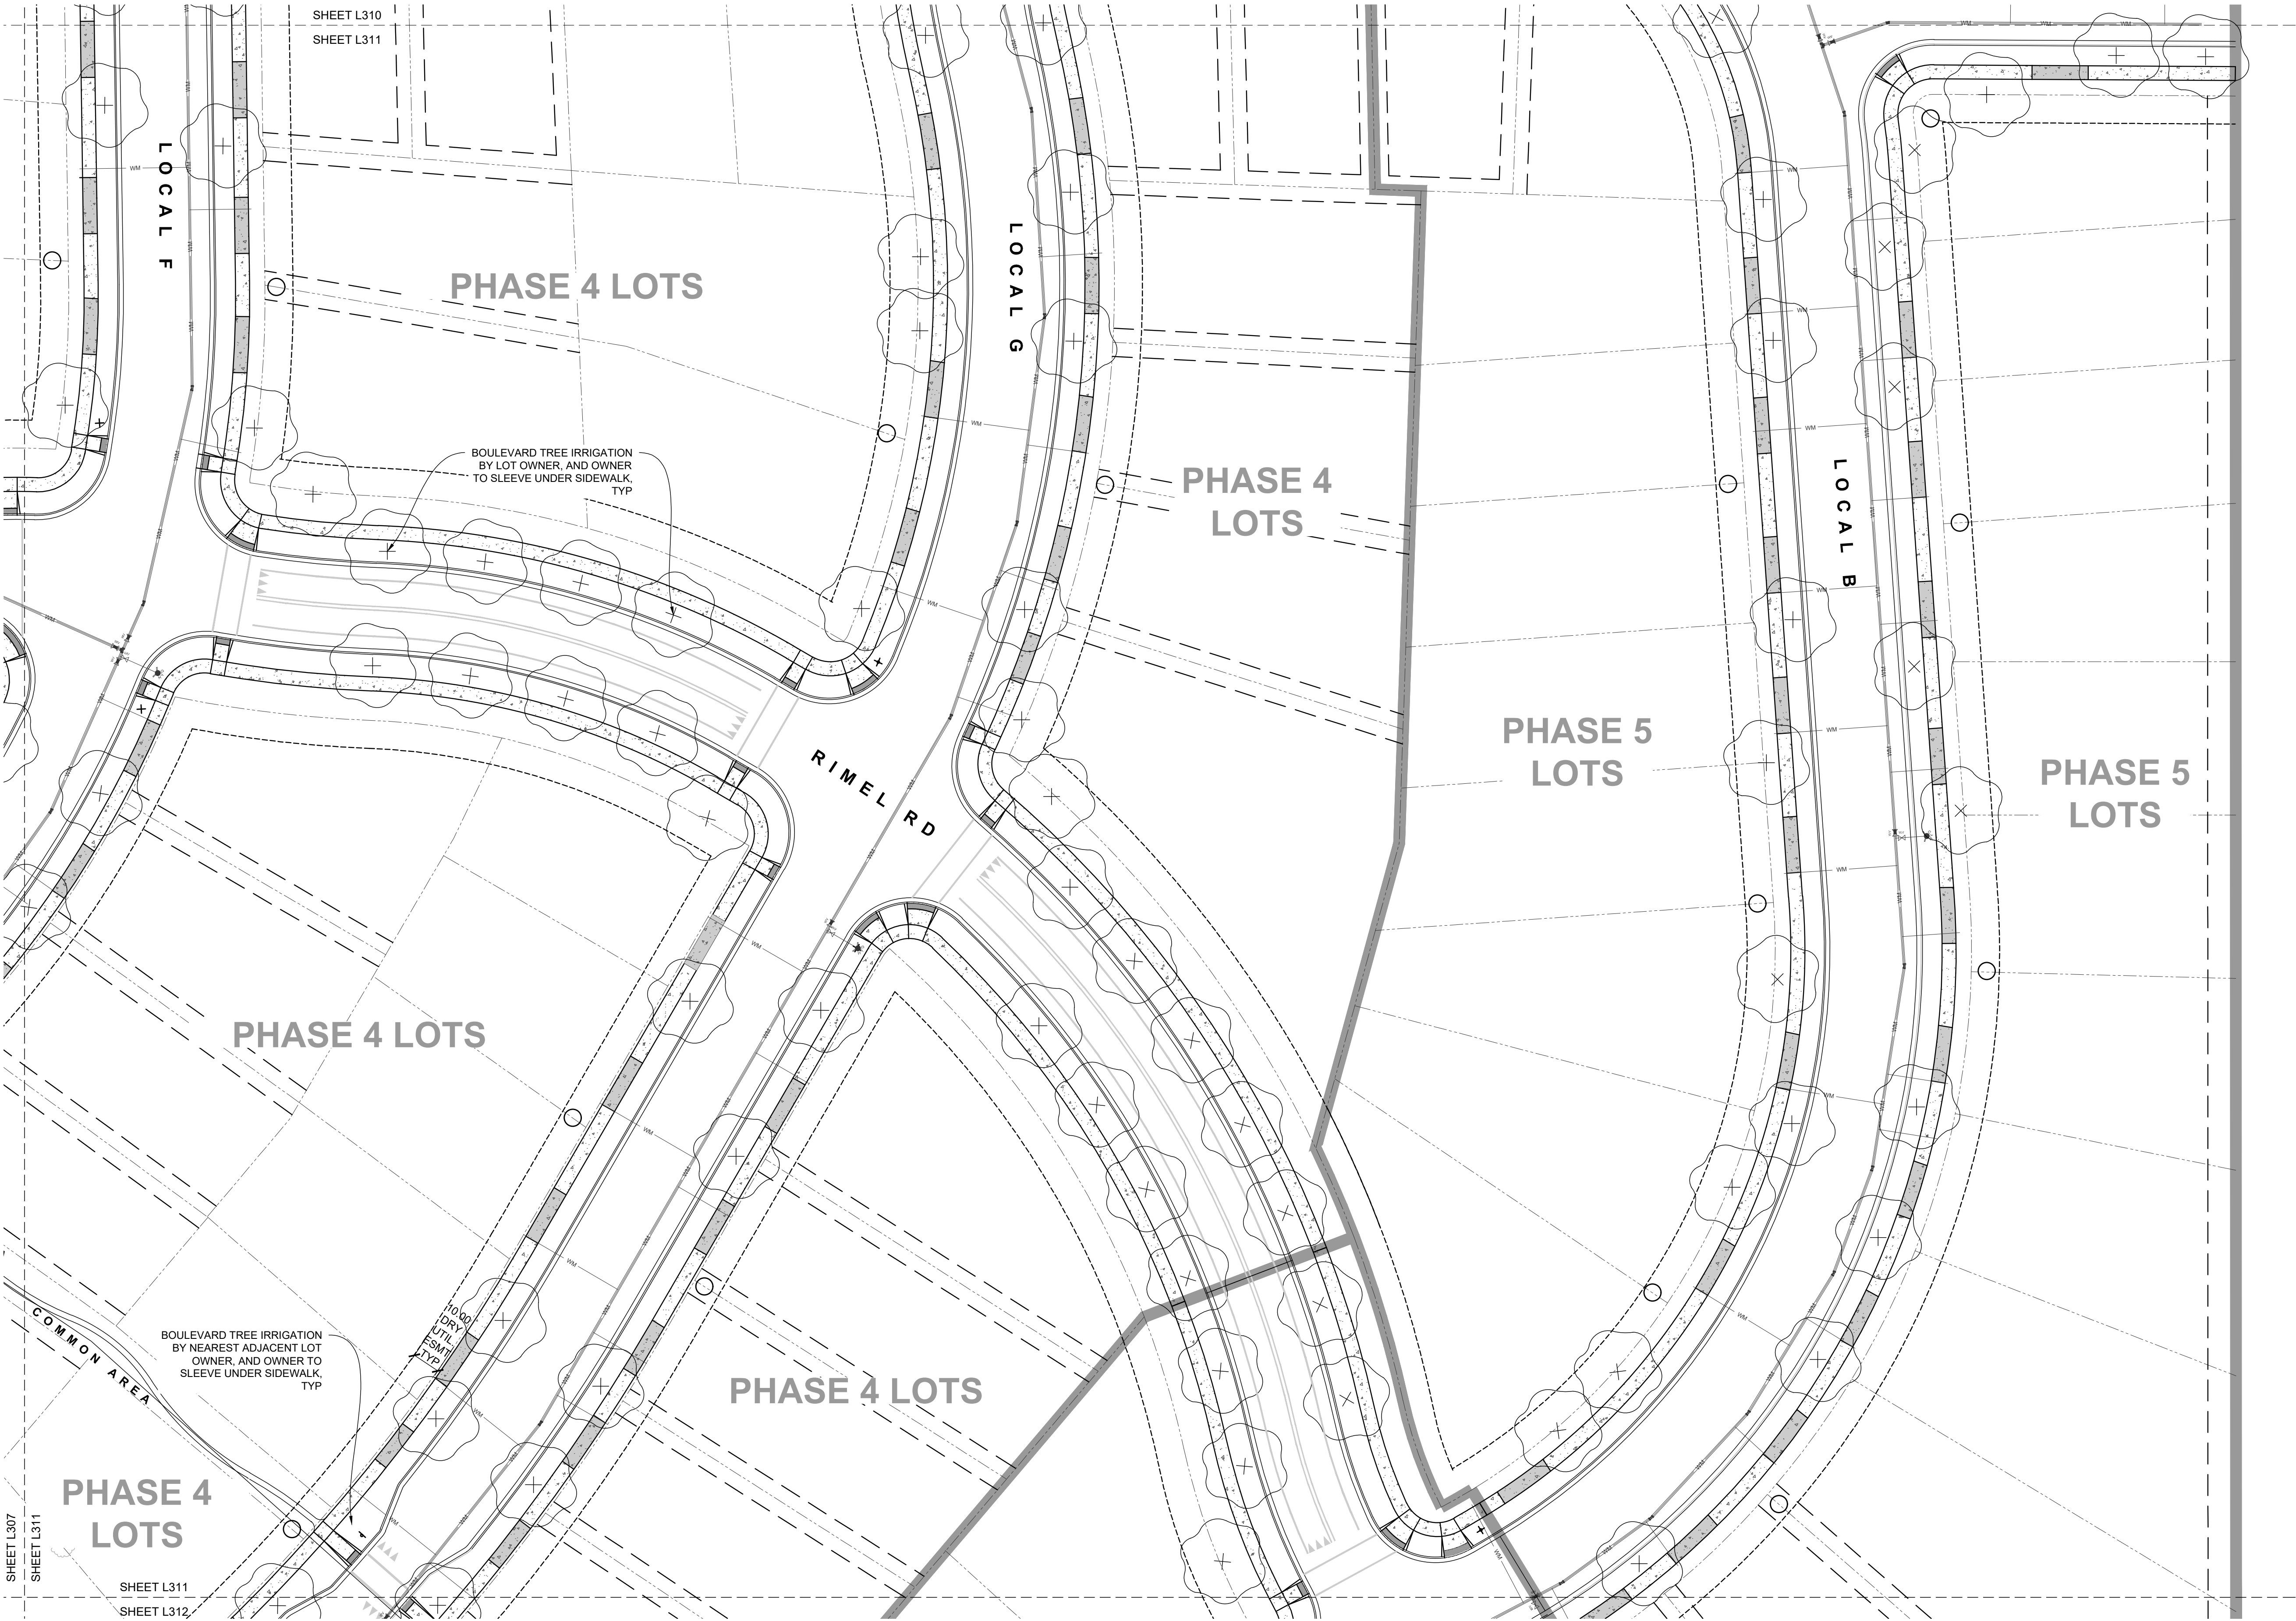

DESCRIPTION	DET.	SHT.
○ CONTROLLER		
○ RAINBIRD ESP-LXME2 PRO	1	L401
○ IRRIGATION METER PIT		
□ PRESSURE REDUCER & BACKFLOW	2	L401
—IRR— NEW MAIN LINE, 2" SCH 40 PVC	3 - 5	L401
— LATERAL LINE SCH 40 PVC	3 - 5	L401
▬ SLEEVE 2" SCH 40 PVC	4 - 5	L401
■ DRIP CONTROL VALVE RAINBIRD XCZ-100-PRB-LC	6	L401
● TURF CONTROL VALVE RAINBIRD PEB	6	L401
⊗ QUICK COUPLER RAINBIRD MODEL 44 LRC	1	L402
■ POP UP ROTOR RAINBIRD 8005	2	L402
● POP UP SPRAY HEADS RAINBIRD 1806-SAM RVAN NOZZLE	3	L402
■ POP UP BOULEVARD HEADS RAINBIRD 1806 STRIP NOZZLE	3	L402
○ SUBTERRANEAN TREE DRIP	4	L402
○ ISOLATION BALL VALVE LINE SIZE		
⊠ MANUAL DRAIN		
⚡ AIR RELIEF VALVE BERMAD 4415		

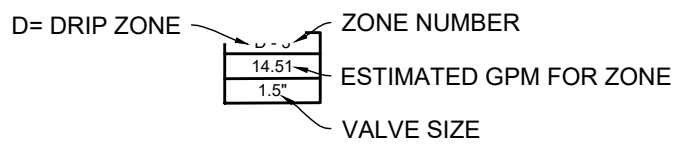


1


C-3 IRRIGATION PLAN

0153060

SCALE: 1" = 30'

NORTH

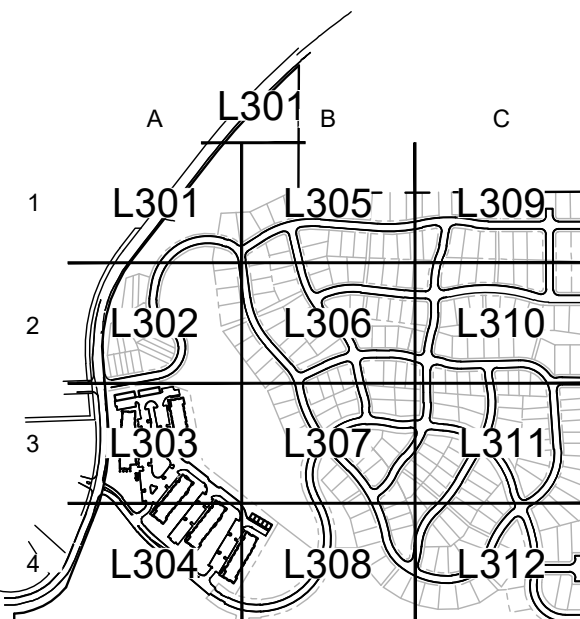

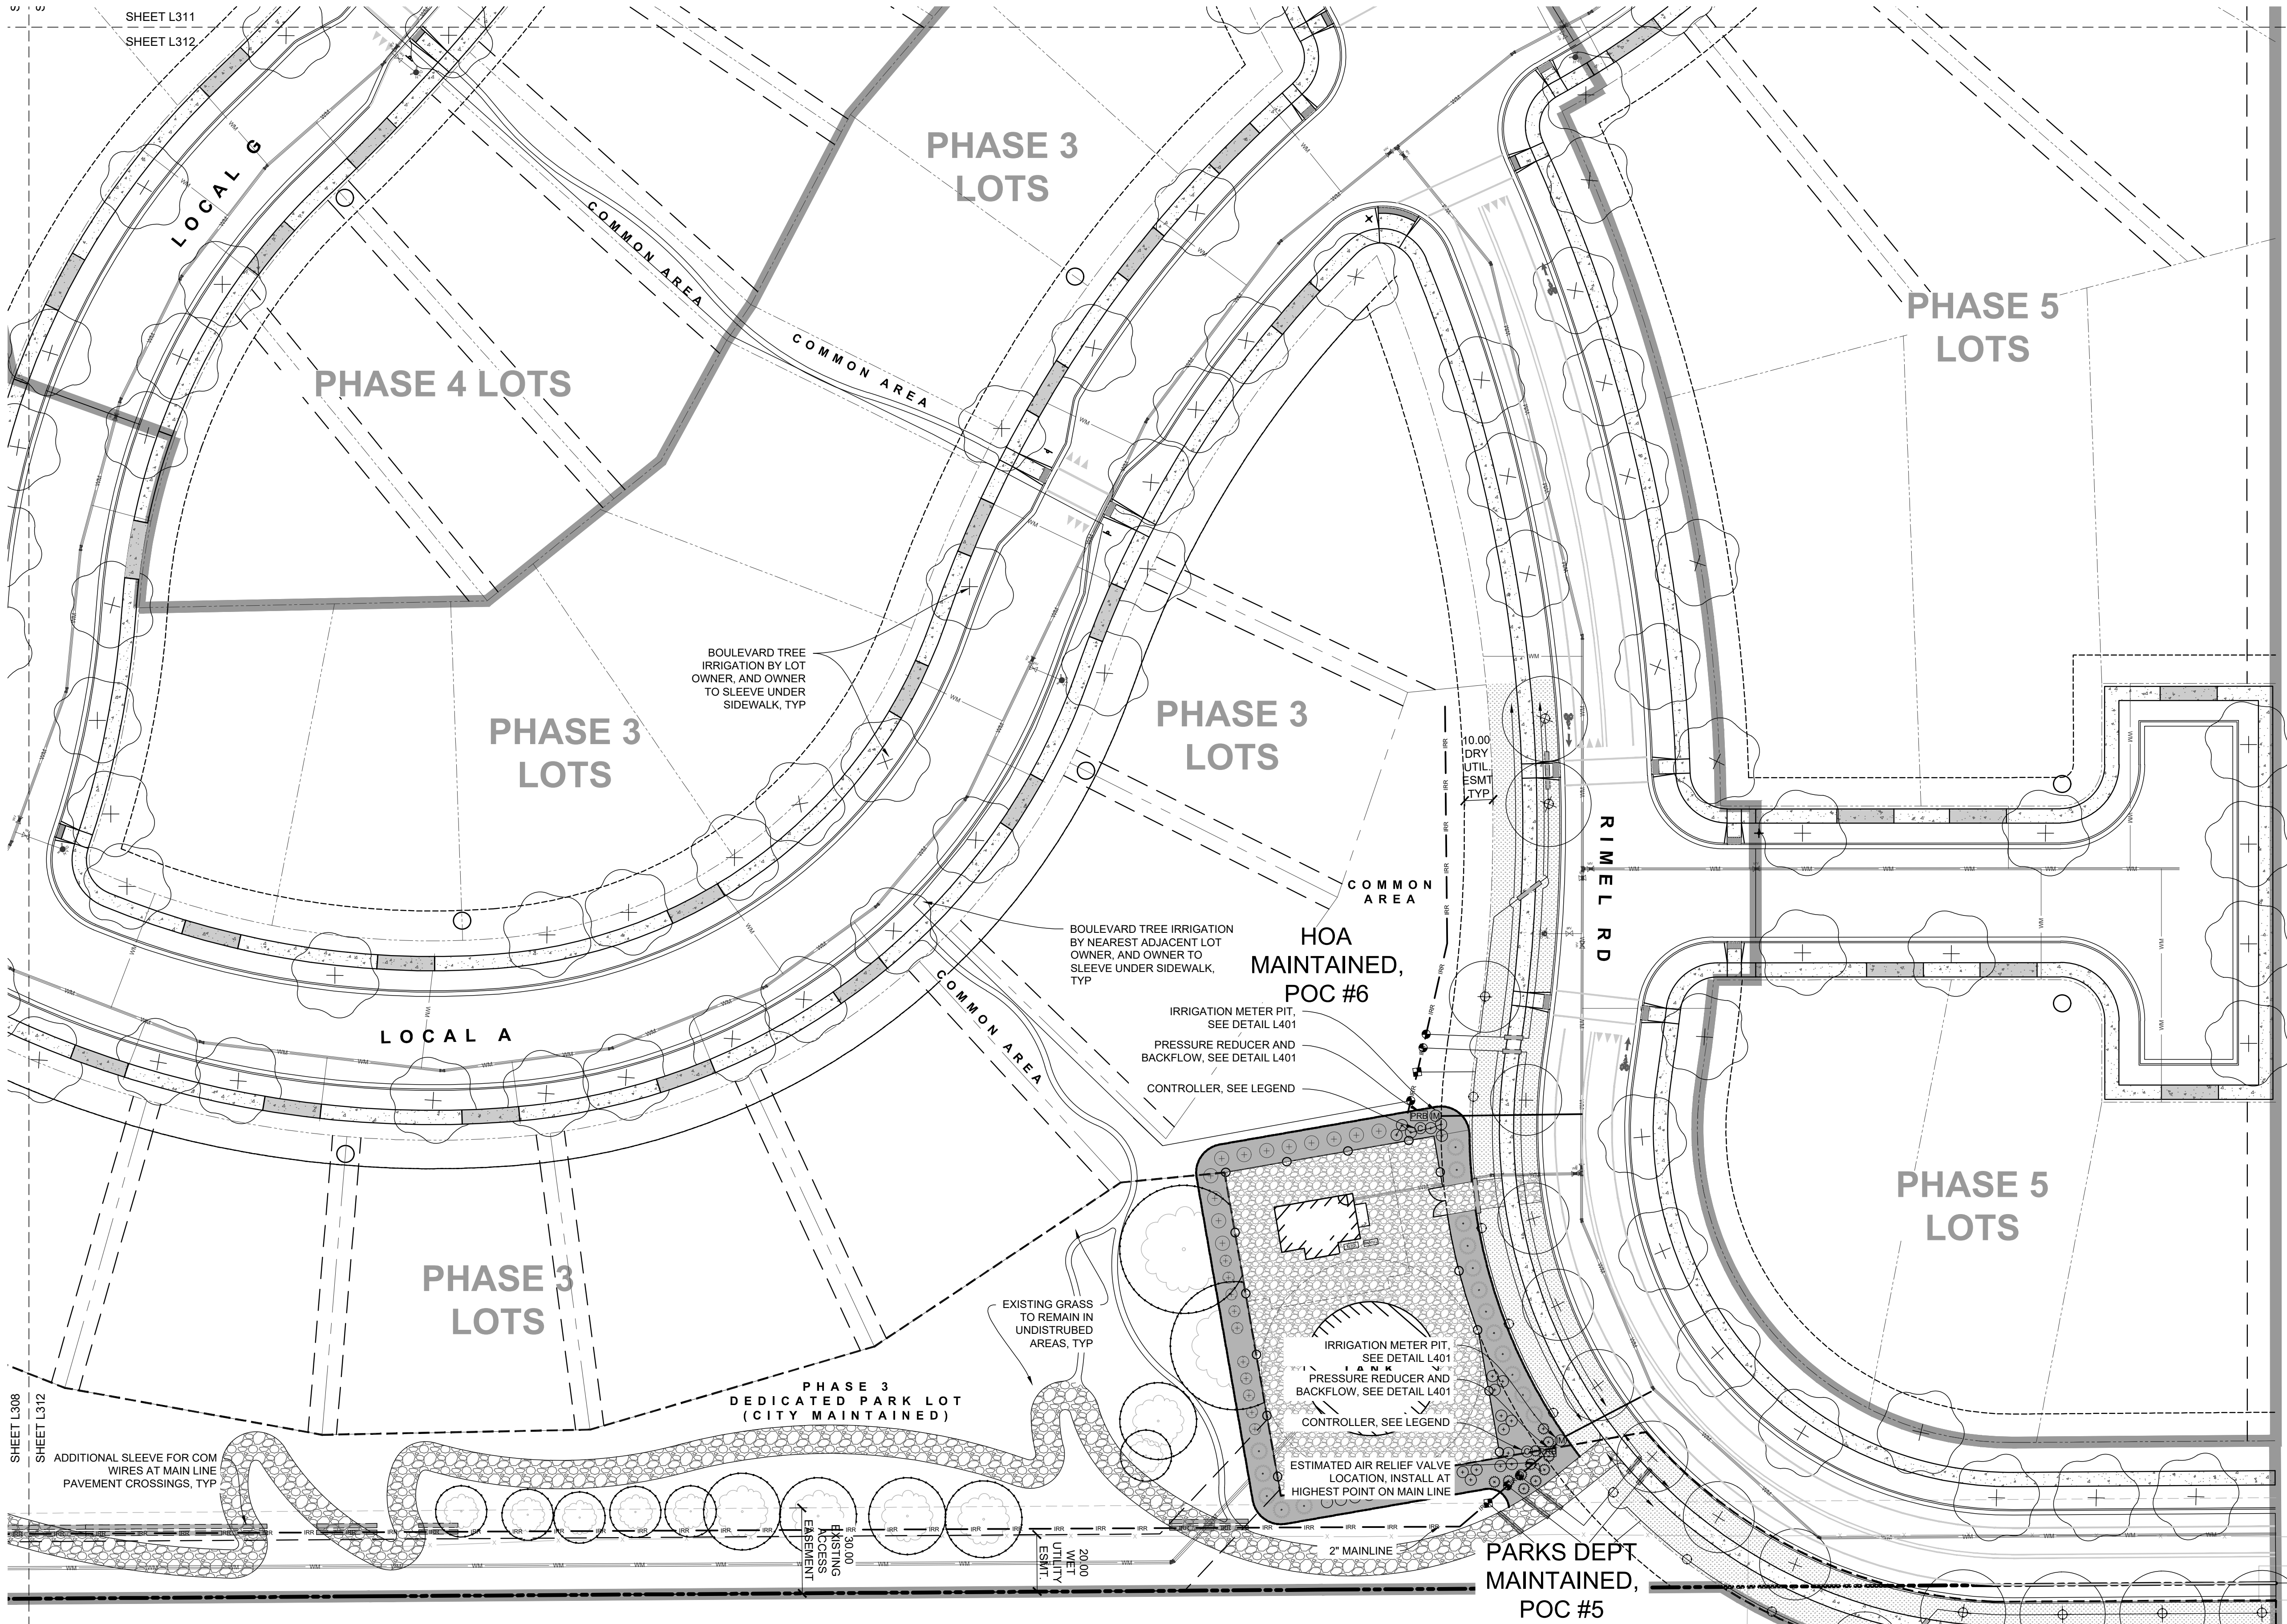

DESCRIPTION	DET.	SHT.
CONTROLLER		
RAINBIRD ESP-LXME2 PRO	1	L401
IRRIGATION METER PIT		
RAINBIRD XEZ-100-PRB-LC	2	L401
PRESSURE REDUCER & BACKFLOW		
NEW MAIN LINE, 2" SCH 40 PVC	3 - 5	L401
LATERAL LINE SCH 40 PVC	3 - 5	L401
SLEEVE 2" SCH 40 PVC	4 - 5	L401
DRIP CONTROL VALVE RAINBIRD XEZ-100-PRB-LC	6	L401
TURF CONTROL VALVE RAINBIRD PEB	6	L401
QUICK COUPLER RAINBIRD MODEL 44 LRC	1	L402
POP UP ROTOR RAINBIRD 8005	2	L402
POP UP SPRAY HEADS RAINBIRD 1806-SAM RVAN NOZZLE	3	L402
POP UP BOULEVARD HEADS RAINBIRD 1806 STRIP NOZZLE	3	L402
SUBTERRANEAN TREE DRIP	4	L402
ISOLATION BALL VALVE LINE SIZE		
MANUAL DRAIN		
AIR RELIEF VALVE BERMAD 4415		

D= DRIP ZONE

14.51

1.52

ZONE NUMBER
ESTIMATED GPM FOR ZONE
VALVE SIZE


1

C-4 IRRIGATION PLAN

0153060

SCALE: 1" = 30'

NORTH

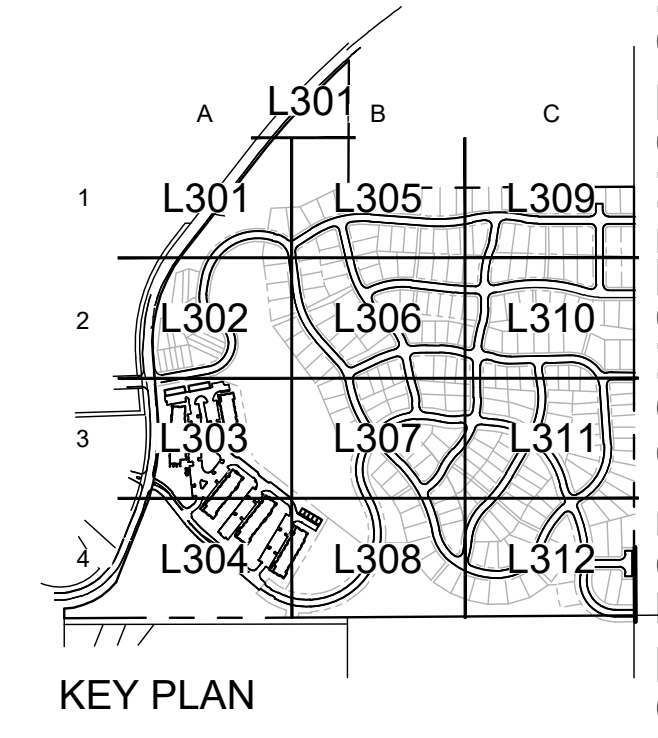

Cushing Terrell

cushingterrell.com

800.757.9522

HLLVIEW WAY

MISSOULA, MONTANA

WILDROOT

© 2024 | ALL RIGHTS RESERVED

PRELIMINARY PLAT

05.10.2024

DRAWN BY | DONOVAN





CHECKED BY | -

REVISIONS

NOT FOR CONSTRUCTION - PRELIMINARY DESIGN

C-4 IRRIGATION PLAN



L312

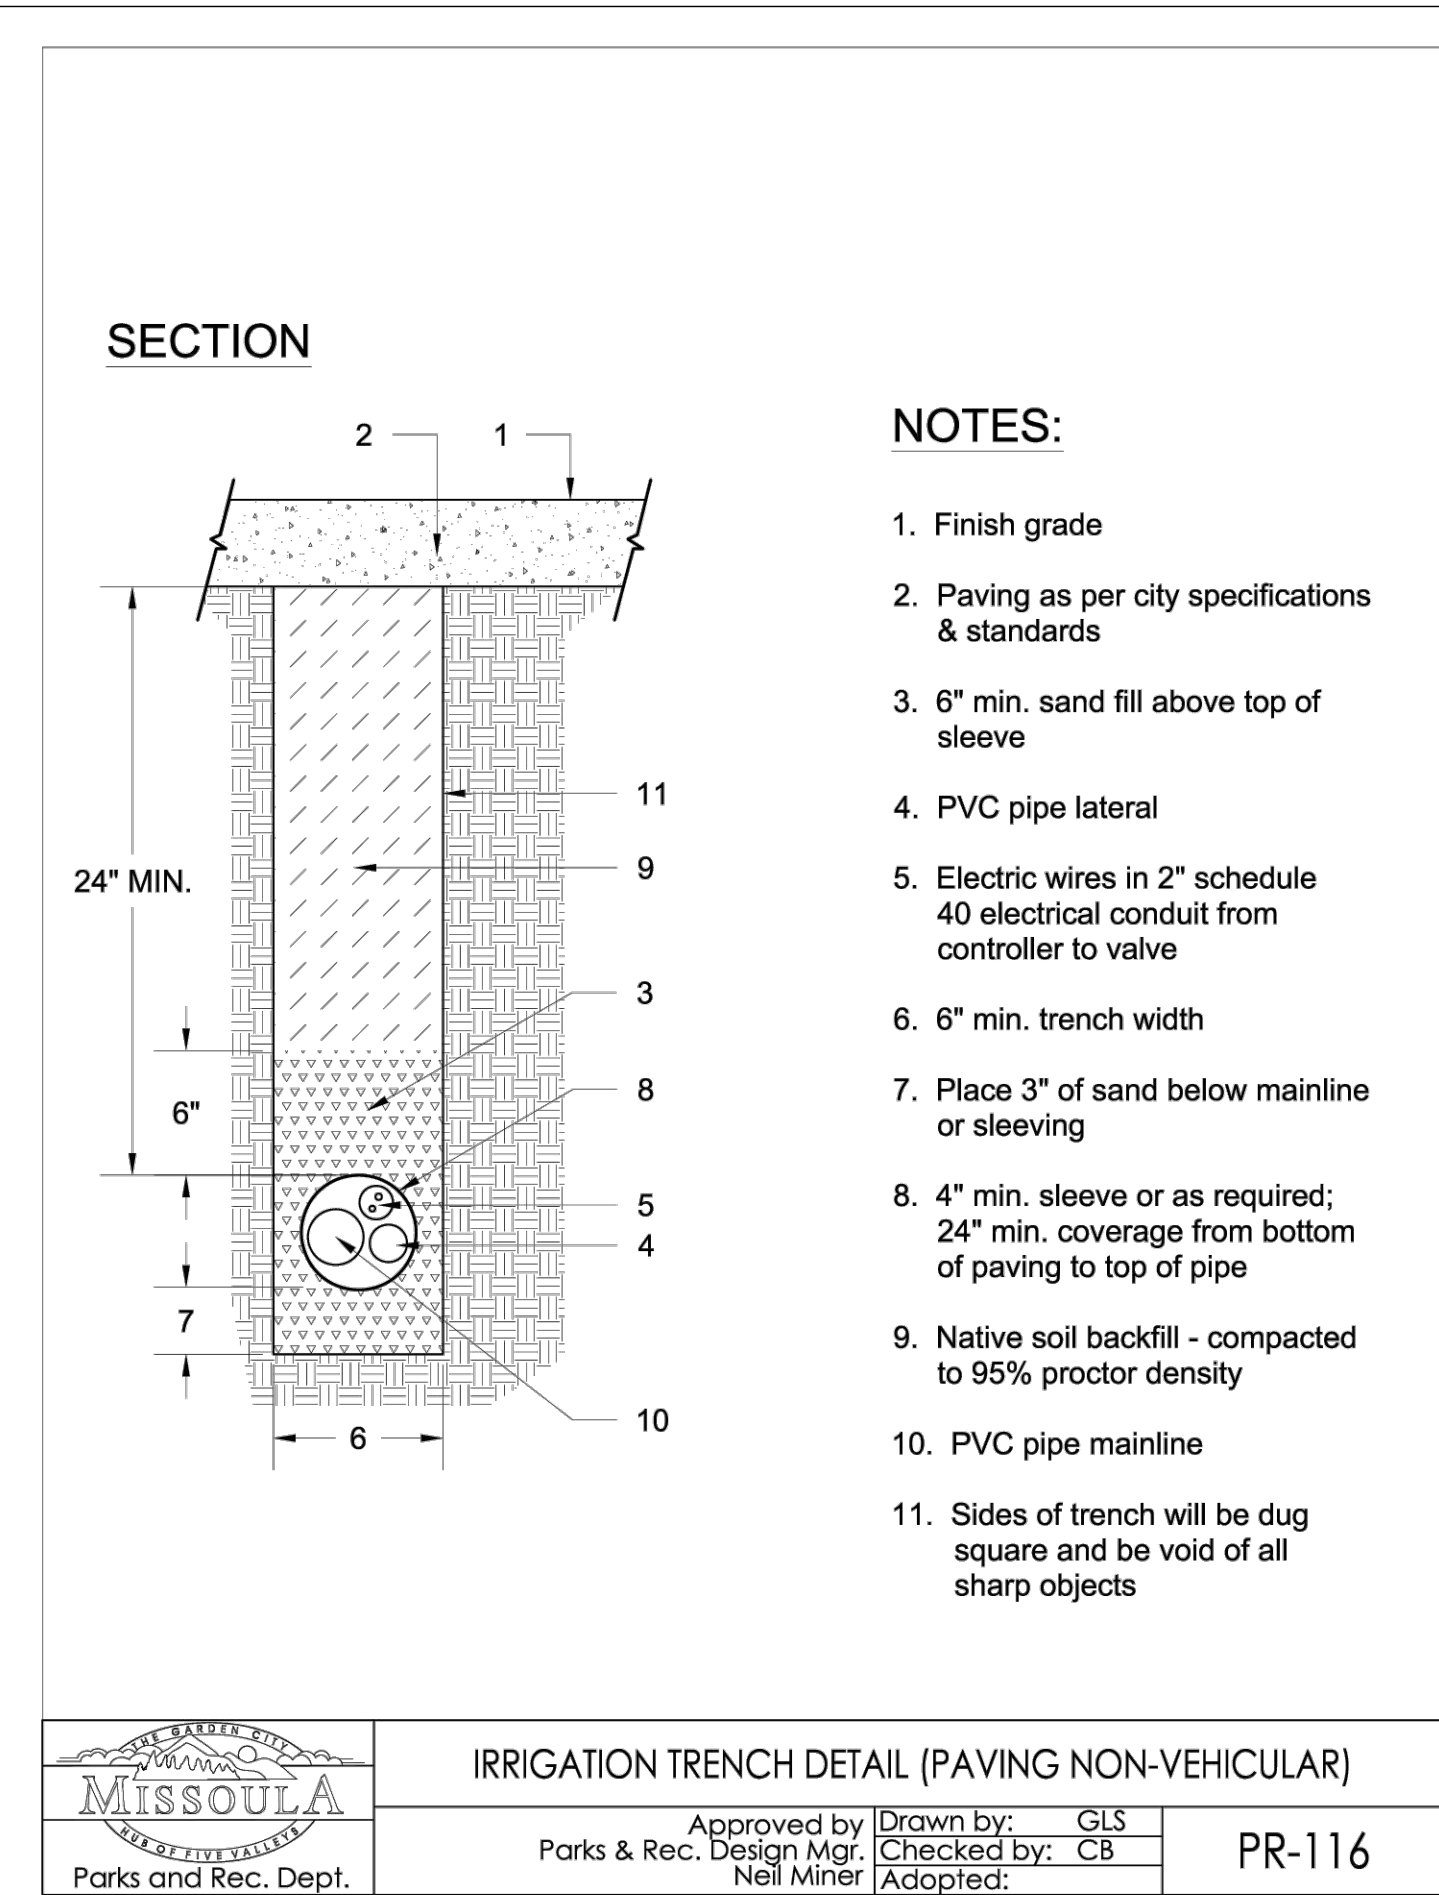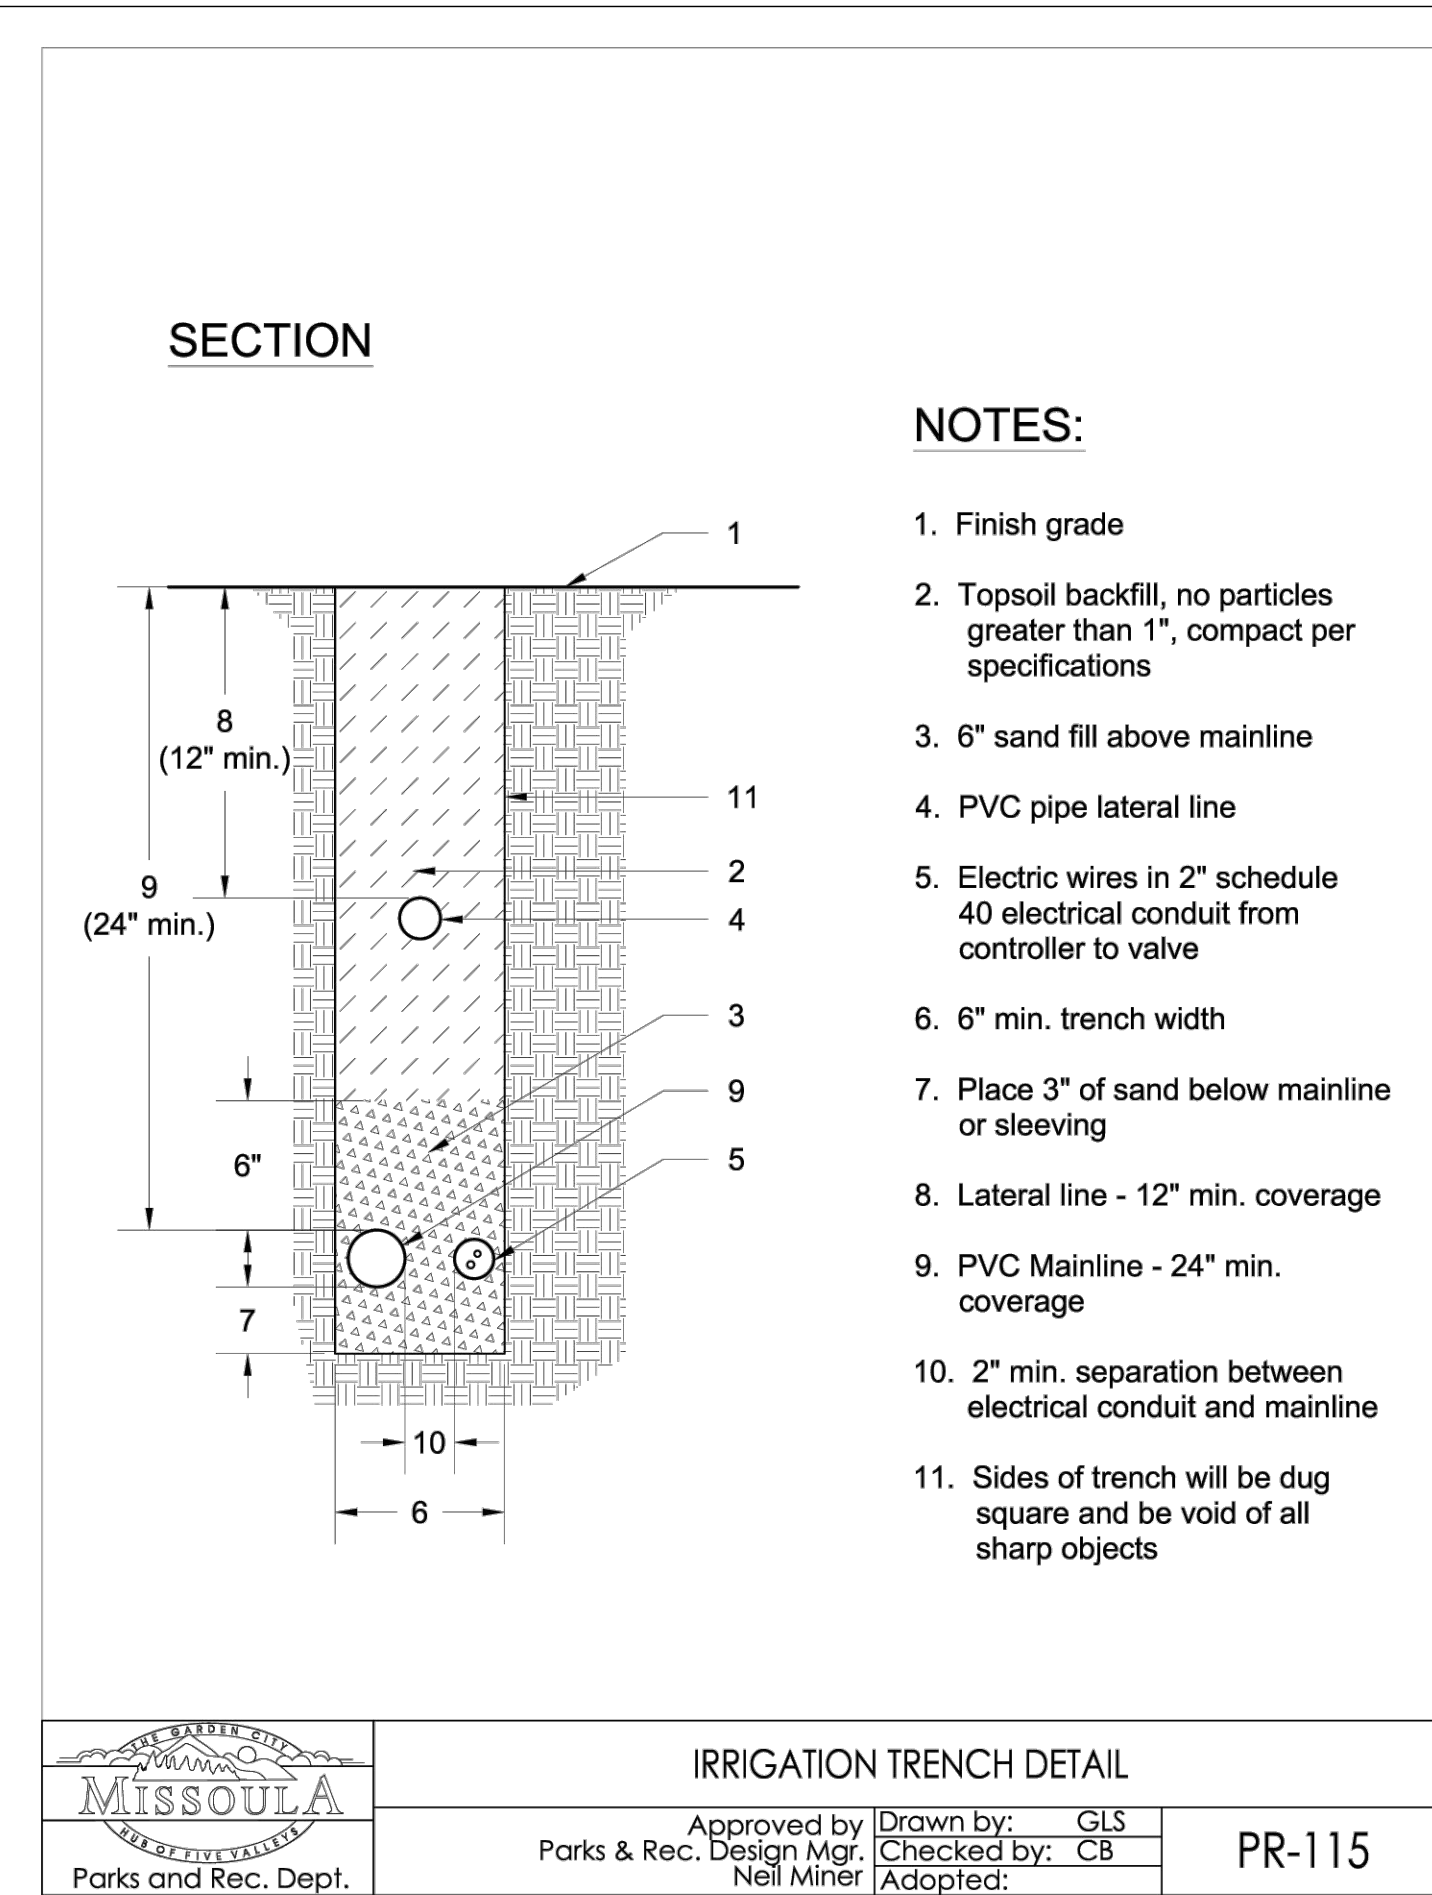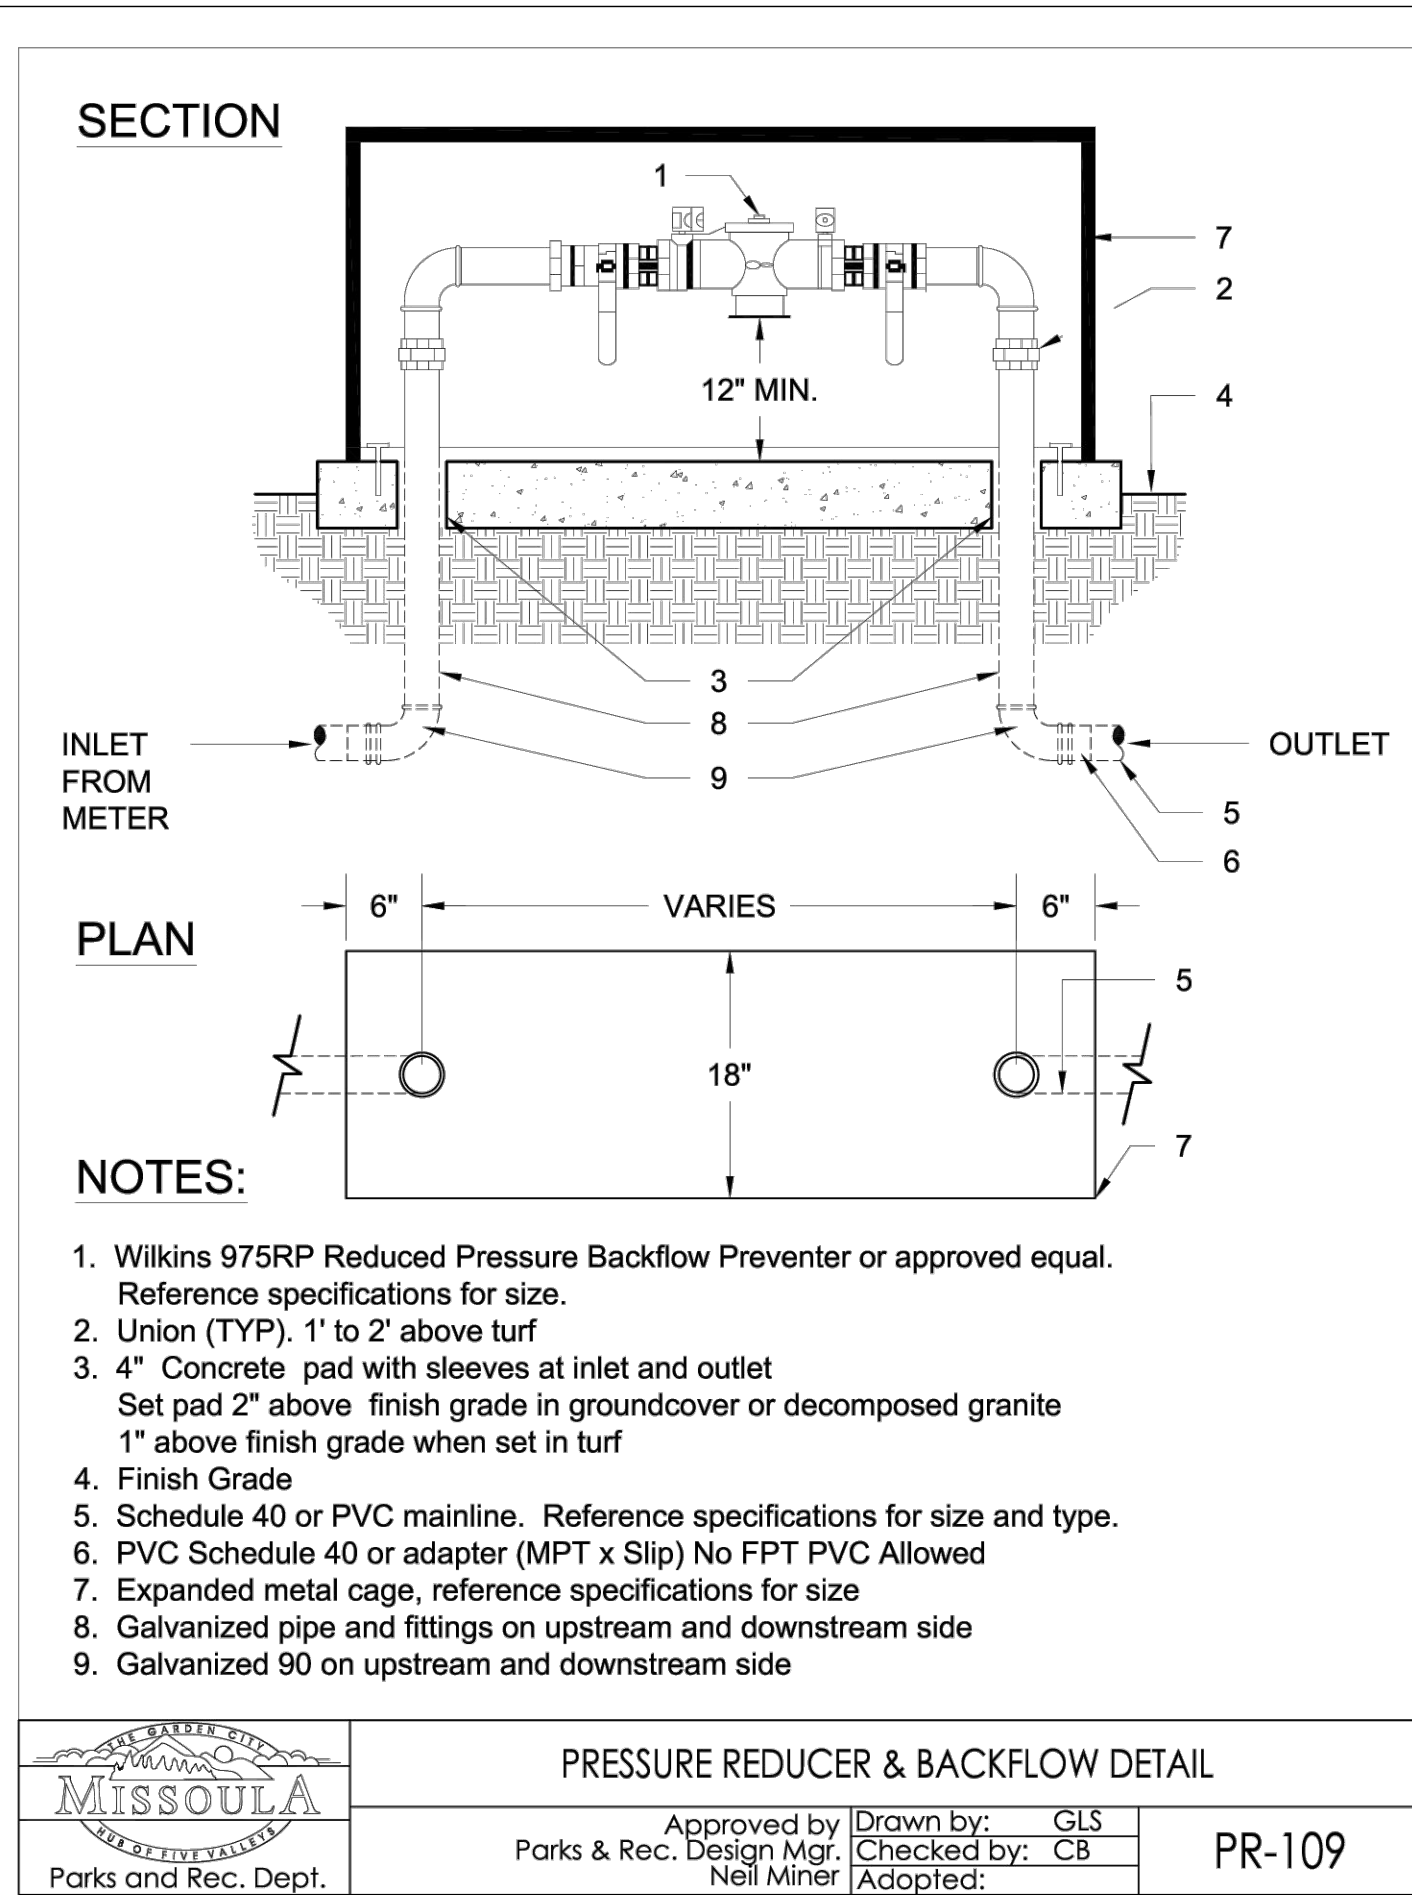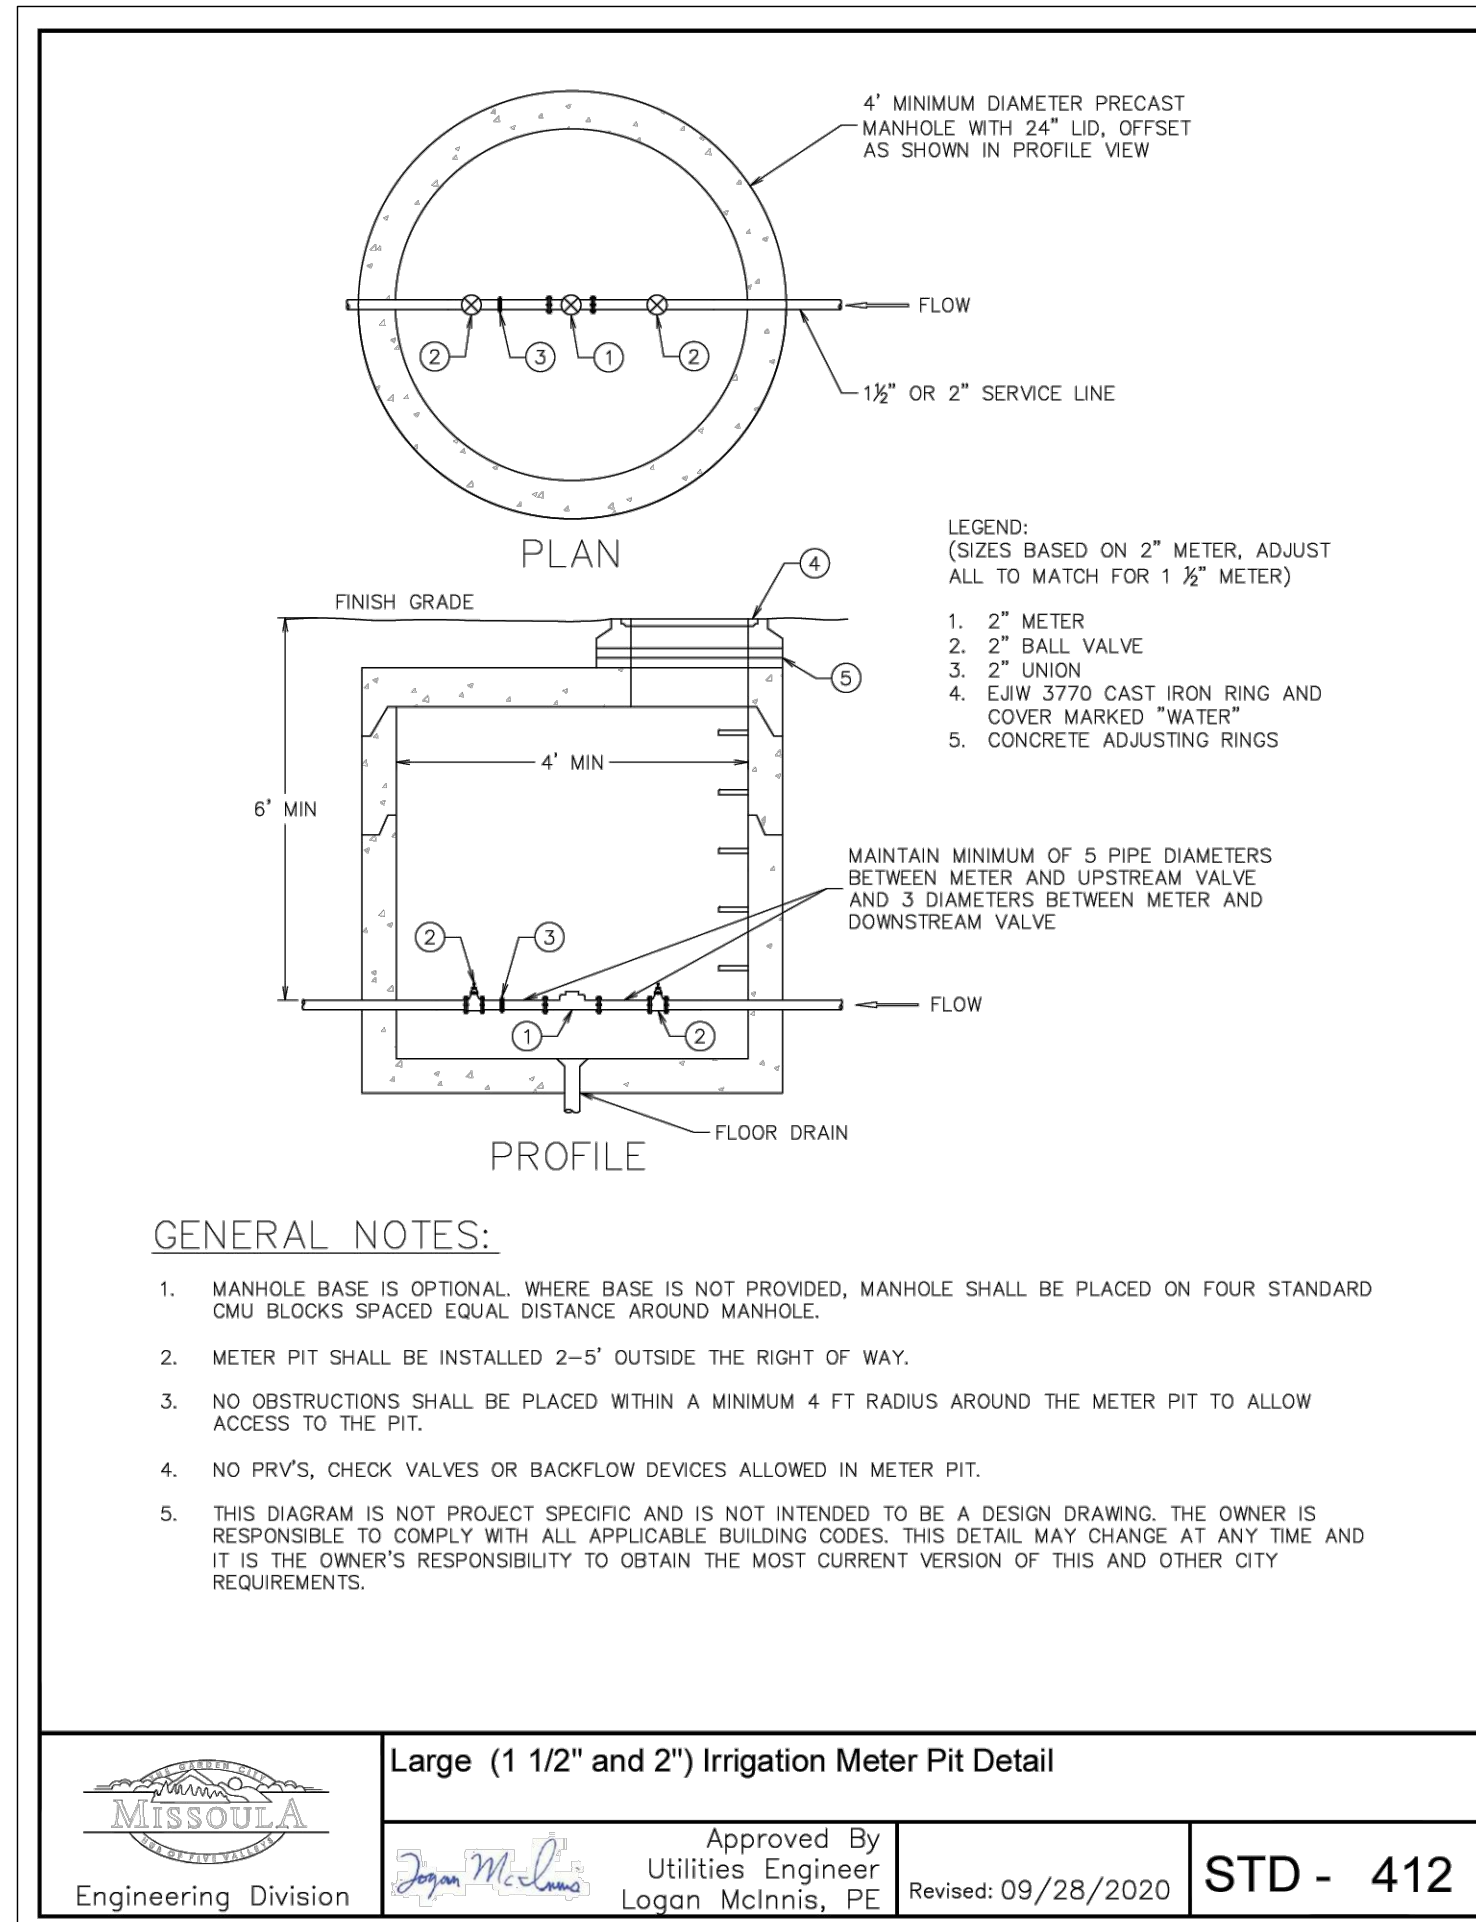

1 LARGE (1 1/2" AND 2") IRRIGATION METER PIT


2 PRESSURE REDUCER & BACKFLOW

3 IRRIGATION TRENCH

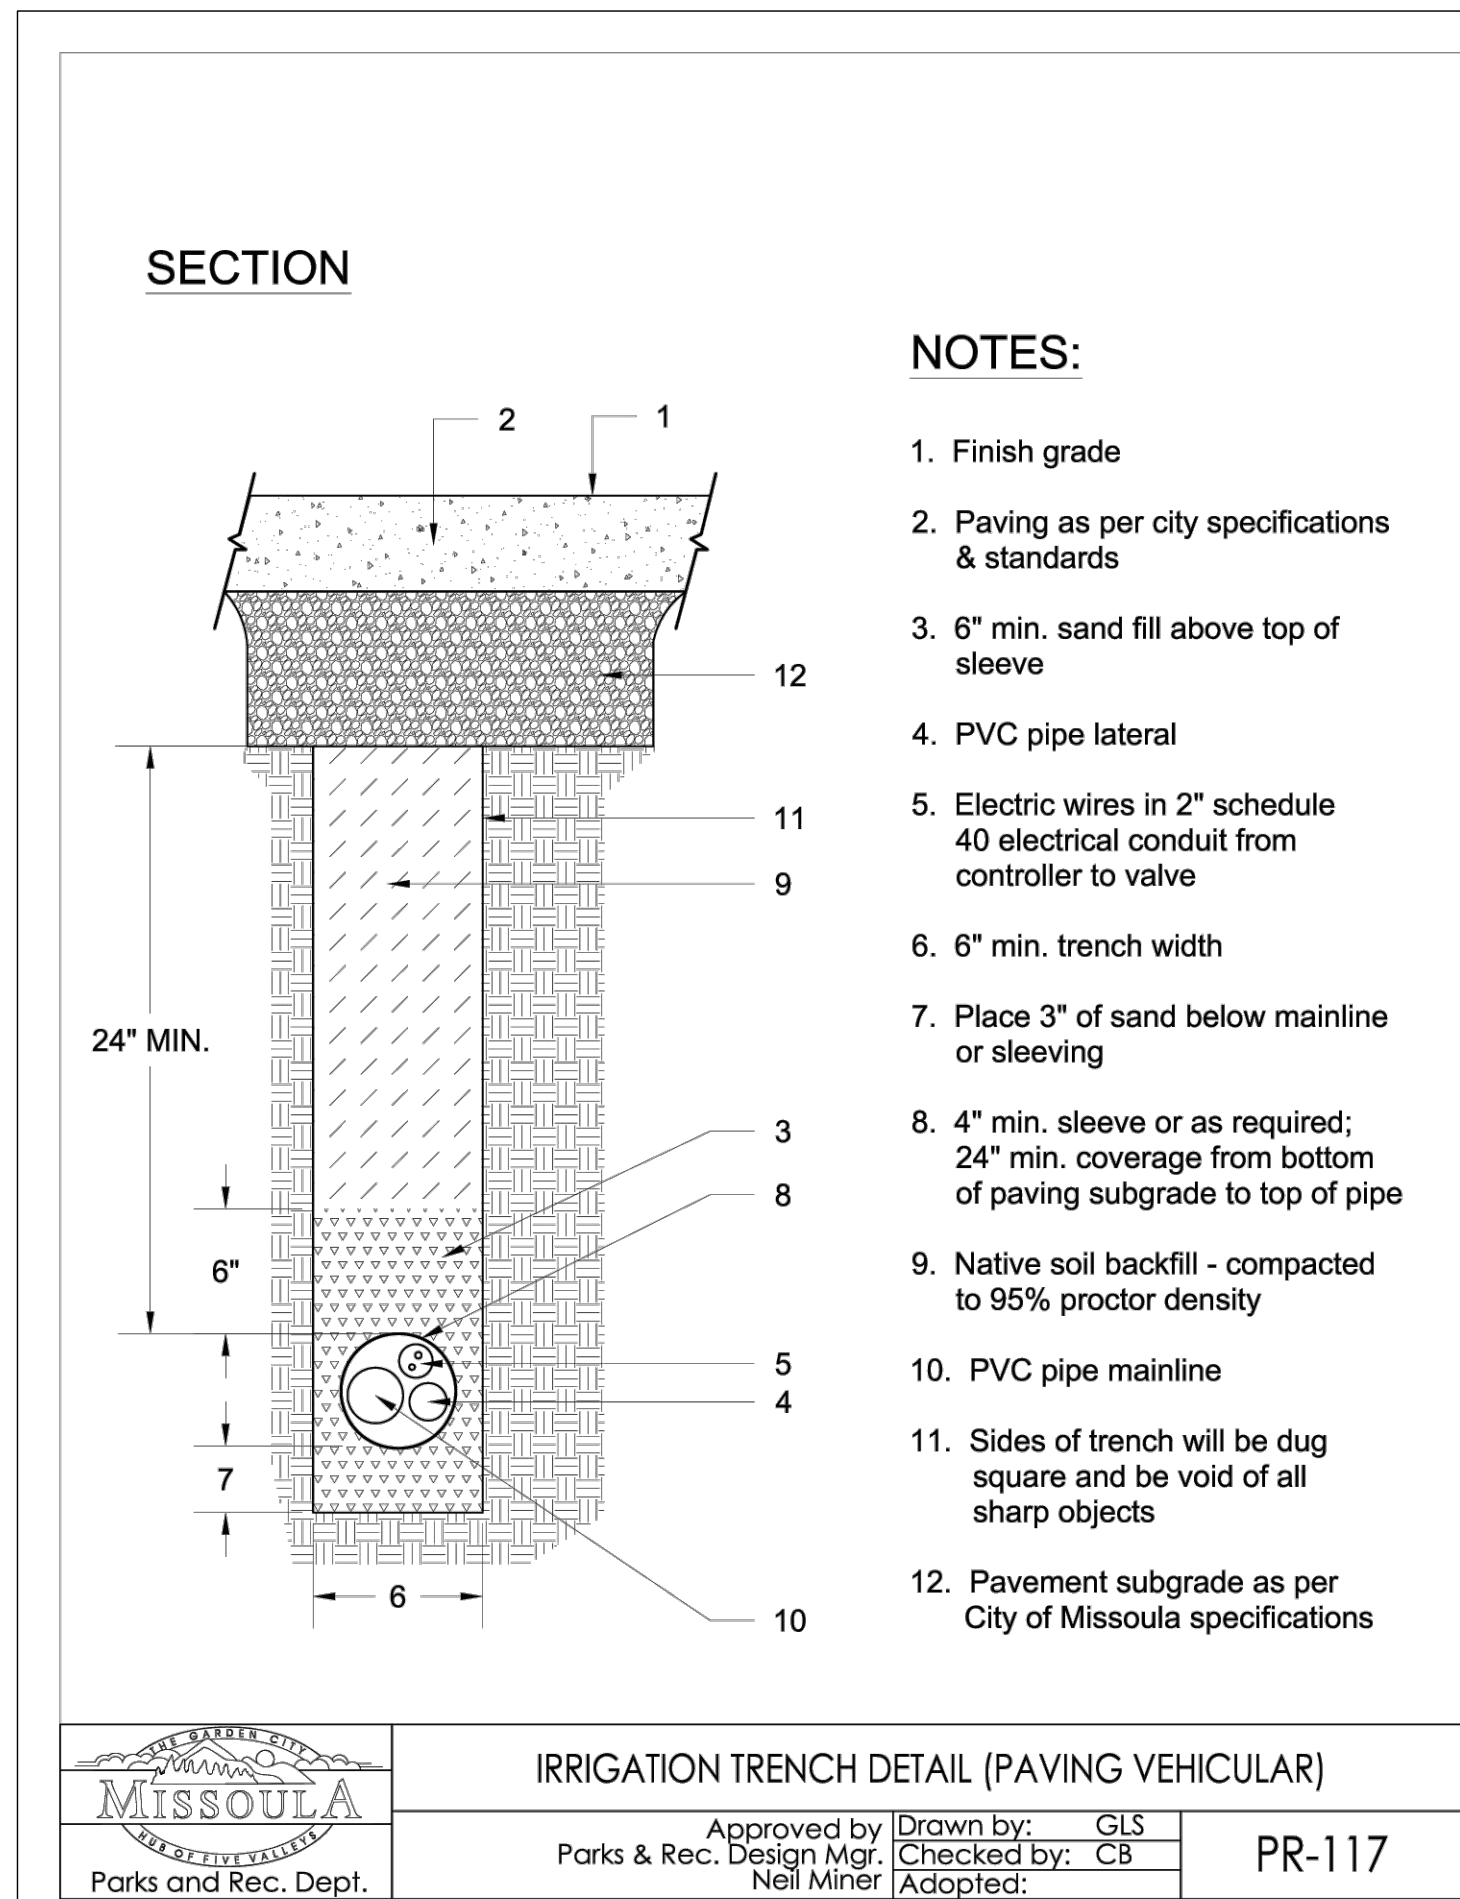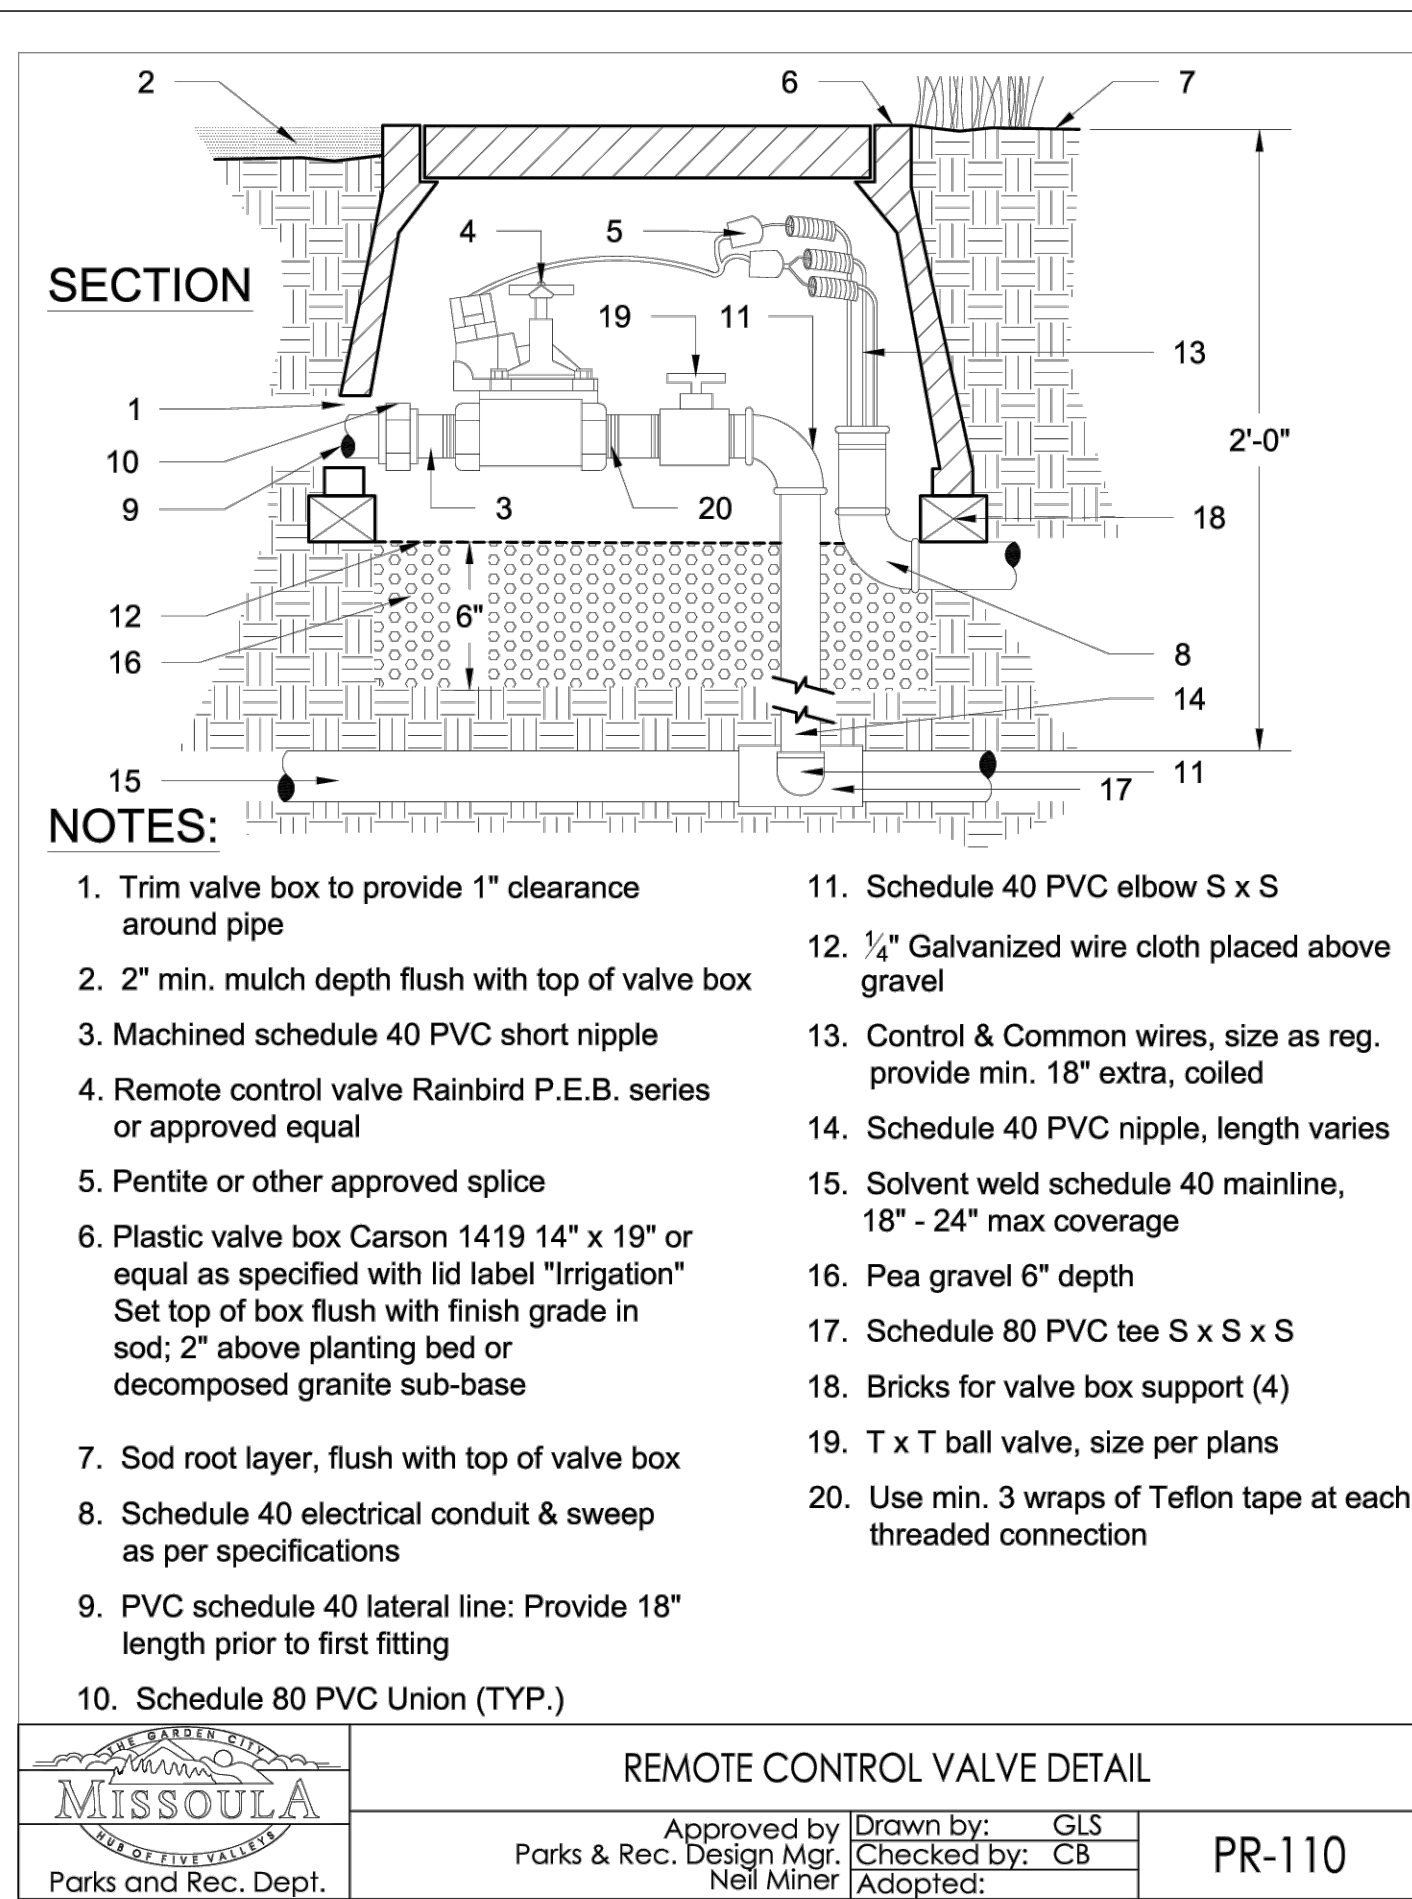4 IRRIGATION TRENCH
(PAVING NON-VEHICULAR)5 IRRIGATION TRENCH
(PAVING VEHICULAR)

6 REMOTE CONTROL VALVE

PLAN

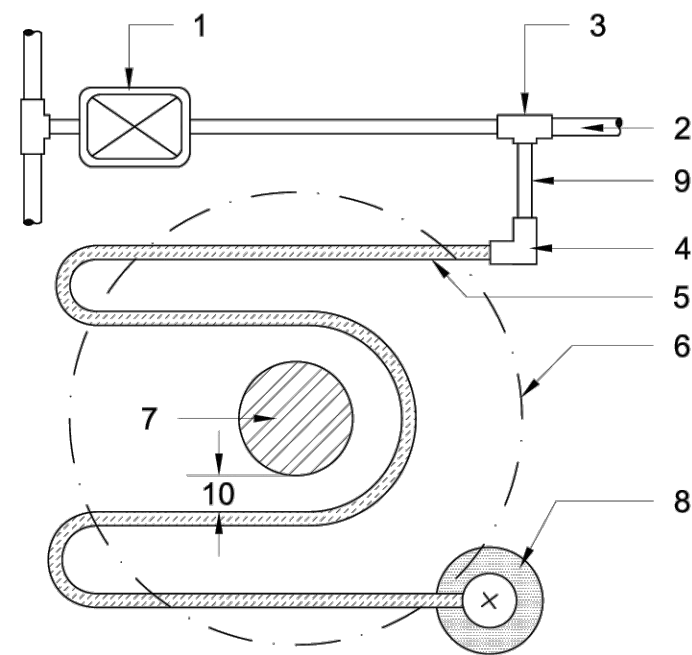


NOTES:

- Remote control valve, Rainbird PEB PRS-B or City approved equal with Netafim filter downstream of valve
- PVC supply header, continuous to next tree
- $\frac{3}{4}$ " schedule 40 tee S x S x C
- Compression reducer schedule 40 S x C elbow
- Start of dripline, size and type as per plans and specifications
- Estimated dripline of tree in 5 years
- Tree rootball
- Flush valve
- Schedule 40 PVC supply line
- Space drip line 6" from edge of rootball

	SUBTERRANEAN TREE DRIP & LAYOUT DETAIL			
	Approved by	Drawn by:	GLS	PR-118-5
	Parks & Rec. Design Mgr.	Checked by:	CB	
	Parks and Rec. Dept.	Neil Miner	Adopted:	

4 SUBTERRANEAN TREE DRIP & LAYOUT

SECTION

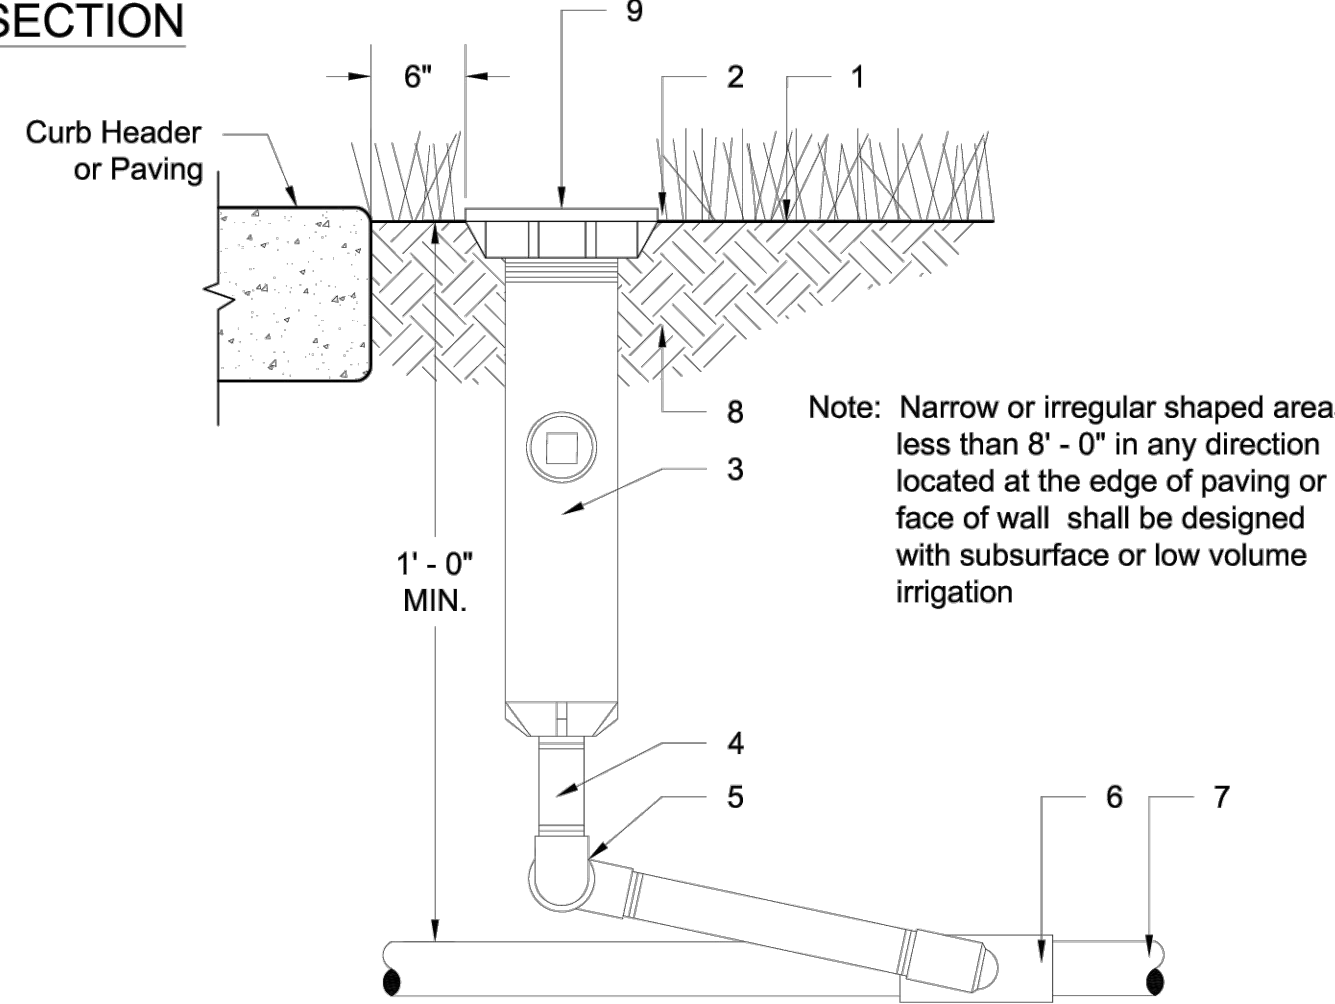


NOTES:

- Finish Grade
- Set top of sprinkler at finish grade of concrete and above soil finish grade; $\frac{1}{2}$ " - $\frac{3}{4}$ " in sod, 2" in planting bed, decomposed granite or mulch. Top of sprinkler shall be level with top of paving. If bubbler is used, top of bubbler shall be to grade.
- Pop-up spray head as per specifications; placed 6" from edge of curb or paving
- Schedule 80 riser, length as required
- Manufactured triple swing joint; Rainbird or approved equal
- Tee (S x FPT) or Elbow (S x S x FPT); size as per plans
- Lateral line schedule 40 with 1' - 0" min. coverage
- Native soil backfill, free of rocks larger than 1"
- Nozzle as specified per plans

	POP UP SPRAY HEAD DETAIL			
	Approved by	Drawn by:	GLS	PR-114
	Parks & Rec. Design Mgr.	Checked by:	CB	
	Parks and Rec. Dept.	Neil Miner	Adopted:	

3 POP UP SPRAY HEAD

SECTION

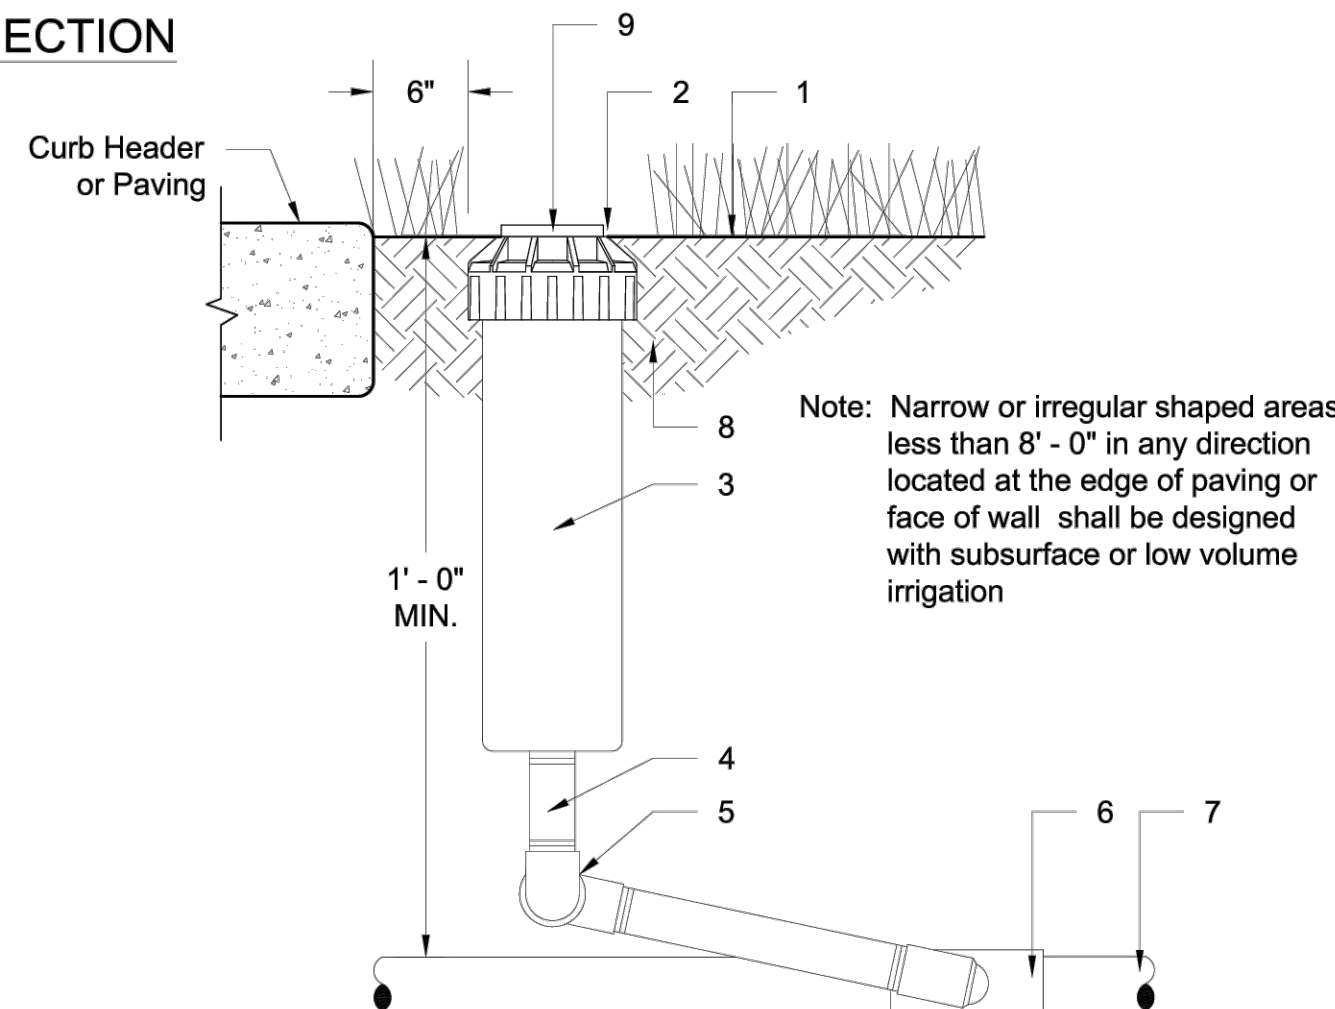


NOTES:

- Finish Grade
- Set top of rotor at finish grade of concrete and above soil finish grade; $\frac{1}{2}$ " - $\frac{3}{4}$ " in sod, 2" in planting bed, decomposed granite or mulch. Top of sprinkler shall be level with top of paving.
- Pop-up rotor as per specifications; placed 6" from edge of curb or paving
- Schedule 80 riser, length as required
- Manufactured triple swing joint; Rainbird or approved equal
- Tee (S x FPT) or Elbow (S x S x FPT); size as per plans
- Lateral line schedule 40 with 1' - 0" min. coverage
- Native soil backfill, free of rocks larger than 1"
- Nozzle as specified per plans

	POP UP ROTOR DETAIL			
	Approved by	Drawn by:	GLS	PR-113
	Parks & Rec. Design Mgr.	Checked by:	CB	
	Parks and Rec. Dept.	Neil Miner	Adopted:	

2 POP UP ROTOR

SECTION

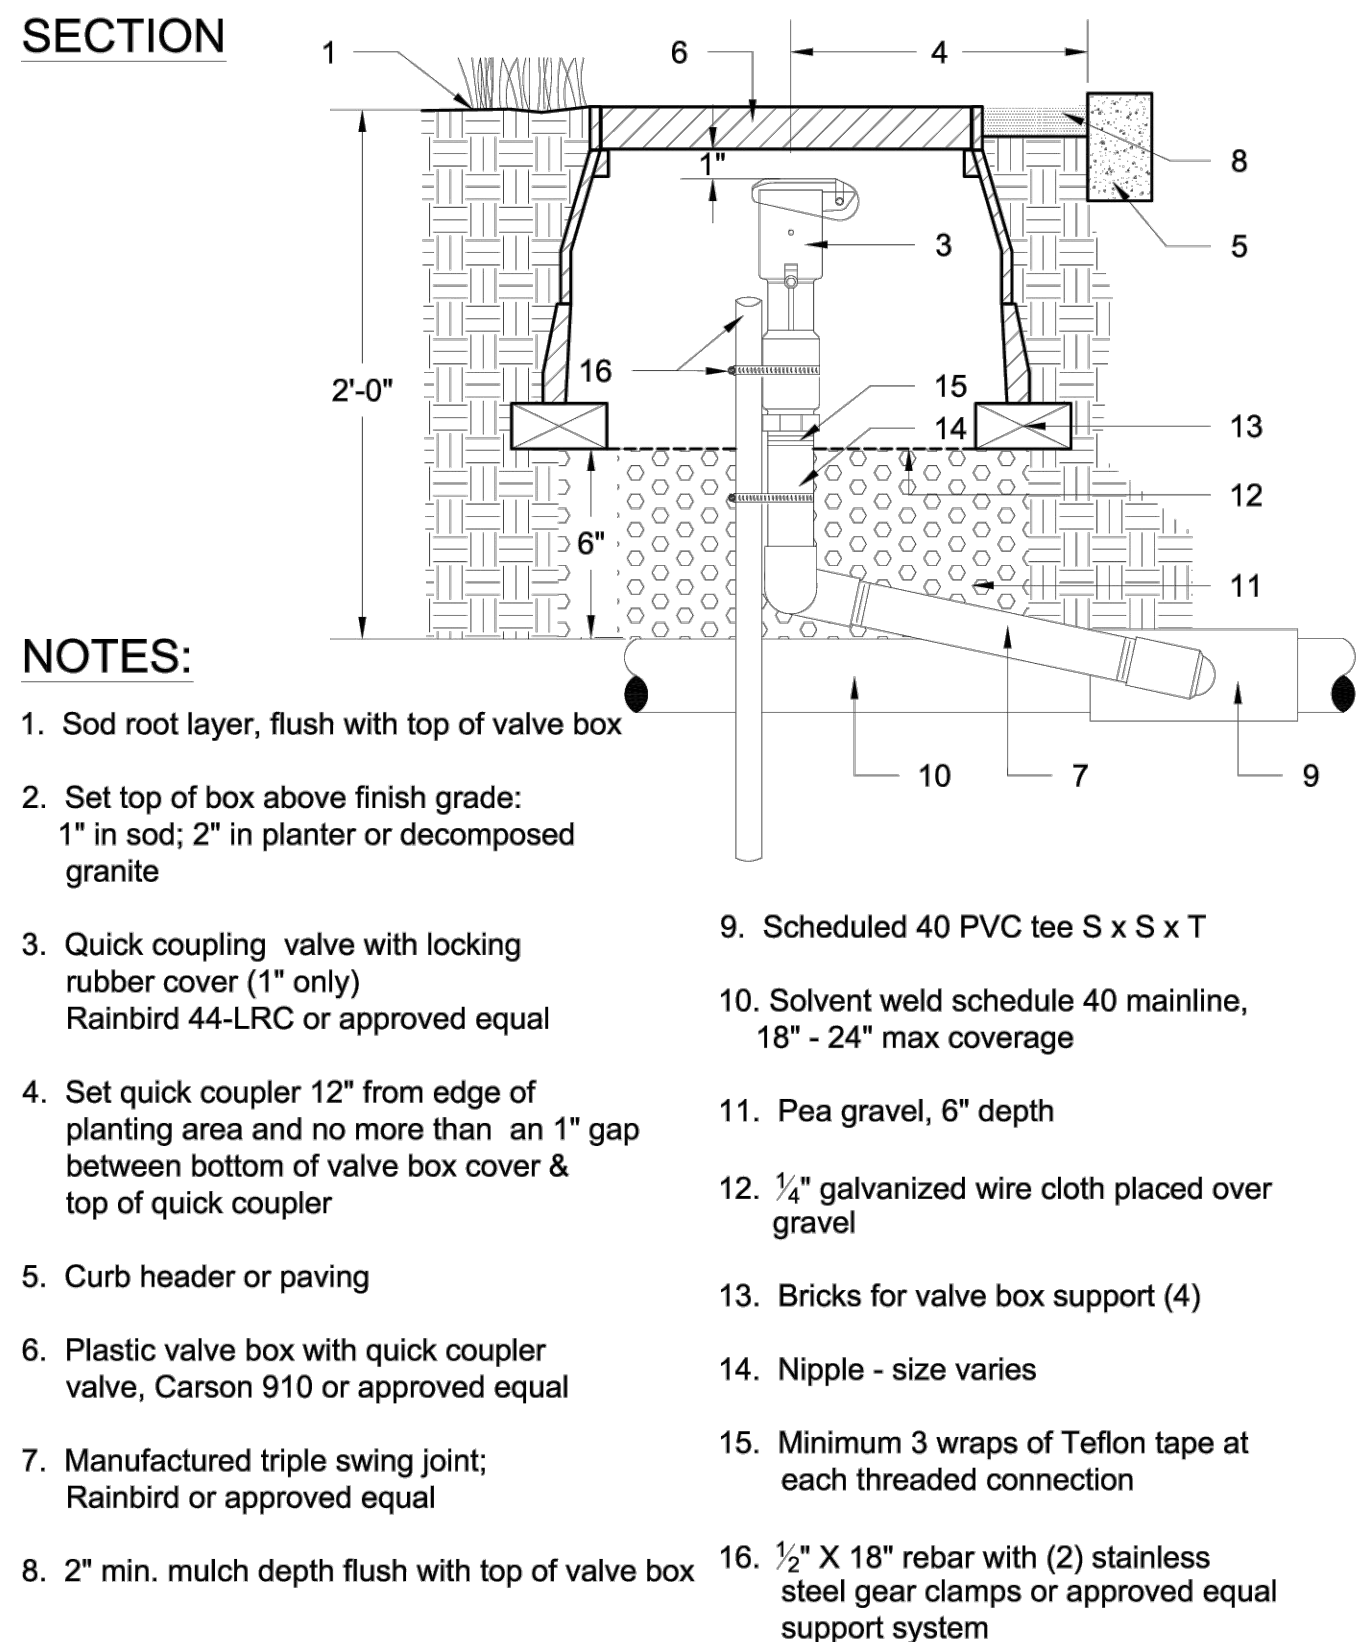


NOTES:

- Sod root layer, flush with top of valve box
- Set top of box above finish grade: 1" in sod; 2" in planter or decomposed granite
- Quick coupling valve with locking rubber cover (1" only) Rainbird 44-LRC or approved equal
- Set quick coupler 12" from edge of planting area and no more than an 1" gap between bottom of valve box cover & top of quick coupler
- Curb header or paving
- Plastic valve box with quick coupler valve, Carson 910 or approved equal
- Manufactured triple swing joint; Rainbird or approved equal
- 2" min. mulch depth flush with top of valve box
- Scheduled 40 PVC tee S x S x T
- Solvent weld schedule 40 mainline, 18" - 24" max coverage
- Pea gravel, 6" depth
- $\frac{1}{4}$ " galvanized wire cloth placed over gravel
- Bricks for valve box support (4)
- Nipple - size varies
- Minimum 3 wraps of Teflon tape at each threaded connection
- $\frac{1}{2}$ " X 18" rebar with (2) stainless steel gear clamps or approved equal support system

	QUICK COUPLER VALVE DETAIL			
	Approved by	Drawn by:	GLS	PR-112
	Parks & Rec. Design Mgr.	Checked by:	CB	
	Parks and Rec. Dept.	Neil Miner	Adopted:	

1 QUICK COUPLER VALVE

SECTION

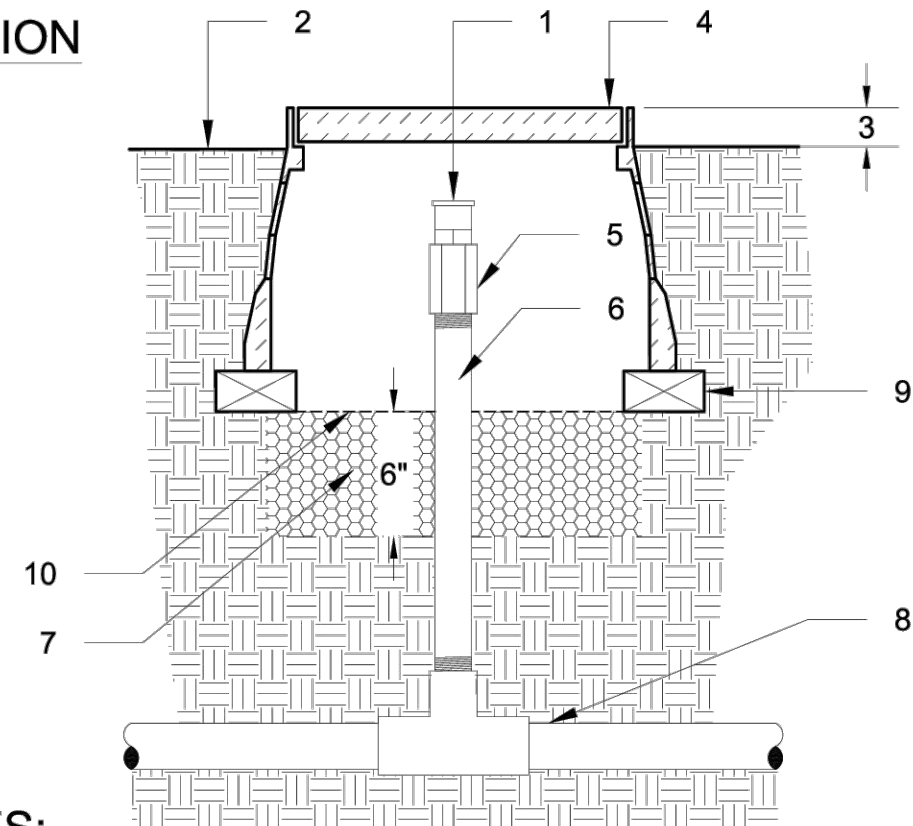


NOTES:

- Air relief valve Netafim or City approved equal
- Finish grade
- Set top of box above finish grade; 1" in sod, 2" in planter or decomposed granite
- 10" round valve box Carson #910 or City approved equal
- $\frac{1}{2}$ " PVC coupler T x T
- $\frac{1}{2}$ " schedule 80 nipple (length varies)
- Pea gravel 6" depth
- Poly tubing, connect to nipple with tee S x S x T
- Common brick for support (3)
- $\frac{1}{4}$ " galvanized wire mesh

	SUBTERRANEAN DRIP & AIR RELIEF VALVE DETAIL			
	Approved by	Drawn by:	GLS	PR-118-4
	Parks & Rec. Design Mgr.	Checked by:	CB	
	Parks and Rec. Dept.	Neil Miner	Adopted:	

5 SUBTERRANEAN DRIP & AIR RELIEF VALVE

SECTION

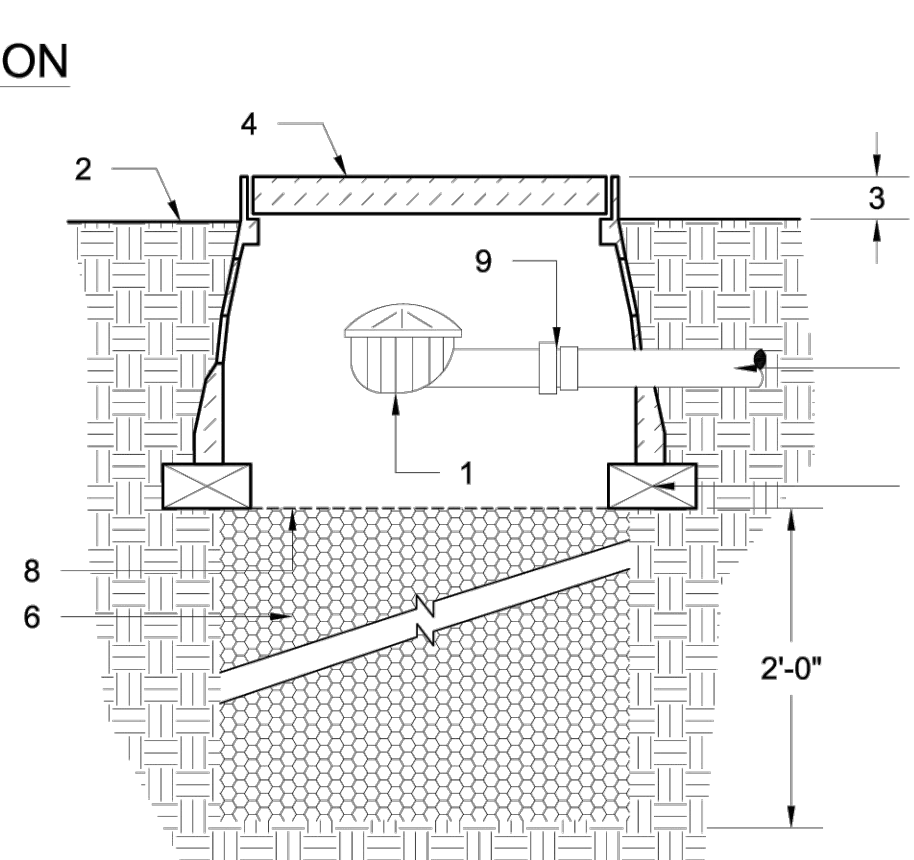

NOTES:

- Dripline flush valve, Netafim or City approved equal
- Finish grade
- Set top of box above finish grade; 1" in sod, 2" in planter or decomposed granite
- 10" round valve box Carson #910 or City approved equal
- PVC from exhaust header
- PEA gravel sump (6" - 8" in diameter)
- Common brick for support (3)
- $\frac{1}{4}$ " galvanized wire mesh
- PVC female adapter

	SUBTERRANEAN DRIP FLUSH VALVE DETAIL			
	Approved by	Drawn by:	GLS	PR-118-3
	Parks & Rec. Design Mgr.	Checked by:	CB	
	Parks and Rec. Dept.	Neil Miner	Adopted:	

6 SUBTERRANEAN DRIP FLUSH VALVE

PLANT SCHEDULE PROP							
CODE	QTY	BOTANICAL NAME	COMMON NAME	INSTALL SIZE	PKG	MATURE SIZE	NOTES
CONIFEROUS TREES							
PF	8	PINUS FLEXILIS	LUMBER PINE	6' HT	8AB	40-60' H X 25-35' W	
PIE	15	PINUS SYLVESTRIS	SCOTCH PINE	6' HT	8AB	30-60' H X 30-40' W	
DECIDUOUS TREES							
AED	12	AESCULUS X CARNEA 'BROTII'	BROTTI RED HORSECHESTNUT	2" CAL		30-35' H X 20-25' W	
BER	9	BETULA NIGRA 'HERITAGE'	HERITAGE RIVER BIRCH	2" CAL	8AB	40-45' H X 30-35' W	SINGLE STEM
CAB	15	CAMPANUS BETULUS	EUROPEAN HORNBEAM	2" CAL	8AB	40-60' H X 30-40' W	
CEO	48	CELTIS OCCIDENTALIS 'PRAIRIE PRIDE'	PRAIRIE PRIDE HACKBERRY	2" CAL	8AB	40-60' H X 40-50' W	
GLT	500	GALEOTISIA TRACANTHOS 'NEMES' 'SPYCOLE' TM	SPYLINE THORNLESS HONEY LOCUST	2" CAL	8AB	40-60' H X 30-35' W	
GVO	16	GYMNOCALAPUS DIOICUS 'ESPRESSO'	ESPRESSO KENTUCKY COFFEETREE	2" CAL	8AB	45-55' H X 30-35' W	
OSV	20	OSTRYA VIRGINIANA	AMERICAN HICORYNUEAM	2" CAL	8AB	25-30' H X 20-25' W	
PLO	7	PLATANUS OCCIDENTALIS	AMERICAN SYCAMORE	2" CAL		50-60' W X 60-80' H	
QUB	8	QUERCUS BICOLO	SWAMP WHITE OAK	2" CAL	8AB	50-60' H X 60-65' W	
TIA	23	TILIA AMERICANA 'REDMOND'	REDMOND AMERICAN LINDEN	2" CAL	8AB	40-60' H X 25-35' W	
TIC	3	TILIA CORDATA	LITTLELEAF LINDEN	2" CAL	8AB	60-80' H X 30-45' W	
ULA	10	ULANUS AMERICANA 'FRONTIER'	FRONTIER ELM	2" CAL	8AB	40-50' H X 30-35' W	
CODE	QTY	BOTANICAL NAME	COMMON NAME	INSTALL SIZE	PKG	MATURE SIZE	
CONIFEROUS SHRUB							
JUB	17	JUNIPERUS HORIZONTALIS 'BLUE CHIP'	BLUE CHIP JUNIPER	5 GAL	POT	0.5-7.5' H X 8-10' W	
PN	21	PINUS MUGO 'VALLEY CUSHION'	VALLEY CUSHION MUGO PINE	5 GAL	POT	1' H X 4' W	
DECIDUOUS SHRUB							
PHD	15	PHYSCARPUS OPULIFOLIUS 'NANUS'	DWARF NINEBARK	5 GAL	POT	2-4' H X 2-4' W	
RIC	15	RIBES CEREUM	WAX CURRANT	5 GAL	POT	2-4' H X 2-4' W	
SYD	30	SYMPHORICARPUS OCCIDENTALIS	WESTERN SNOWBERRY	5 GAL	POT	2-3' H X 4-5' W	
STP	21	SYRINGA X PENSILVA TM	BLOOMERING PURPLE LILAC	5 GAL	POT	3-4' H X 3-4' W	

LANDSCAPE PLAN REQUIREMENTS

Missoula Parks and Recreation Design Manual, 2018 Edition

Table 5. Tree Clearance Requirements, p 30


Class II Tree Clearances:	
Adjacent to curbing or sidewalk: 3' of curb face or sidewalk	3 feet
Adjacent to any building or structure	10 feet
Adjacent to meter boxes and pad transformers	10 feet
Residential driveways	10 feet
Alleyways	10 feet
Fire hydrants and utility poles	10 feet
Sanitary sewer lateral	5 feet
Sanitary sewer main	8 feet
Street lights	20 feet
Traffic control signs	30 feet, trees can be adjacent if blvd is 10 feet or wider
Under power lines	not allowed
Storm sewer lateral	5 feet
Storm sewer main	2.5 feet
Storm sewer inlet	5 feet
Water line lateral	5 feet
Water line main	5-6 feet
Corner site triangle (uncontrolled)	30 feet where two streets converge, or 30 feet back from traffic control sign

GENERAL NOTES

1. TREES BY DEVELOPER WILL BE INSTALLED AT TIME OF SUBDIVISION CONSTRUCTION PER PHASE.
2. TREES BY HOMEOWNER WILL BE INSTALLED AT TIME OF HOME CONSTRUCTION.

PLANTING LEGEND

- DEVELOPER INSTALLED TREES
- LOT OWNER INSTALLED TREE, SPECIES PALETTE PER PLANT SCHEDULE
- DEVELOPER INSTALLED ROW SEEDING, AS SPECIFIED IN THE MISSOULA PARKS AND RECREATION DESIGN MANUAL, TEMP IRRIGATION TO ESTABLISH
- RECREATION GRASS MIX AS SPECIFIED, DRILL SEED, PERMANENT IRRIGATION
- DRY SITE MIX - AS SPECIFIED IN THE MISSOULA PARKS AND RECREATION DESIGN MANUAL DRILL SEED -TEMP IRRIGATION TO ESTABLISH
- SEMI-WET GRASS AS SPECIFIED, HYDROSEED, TEMP IRRIGATION TO ESTABLISH

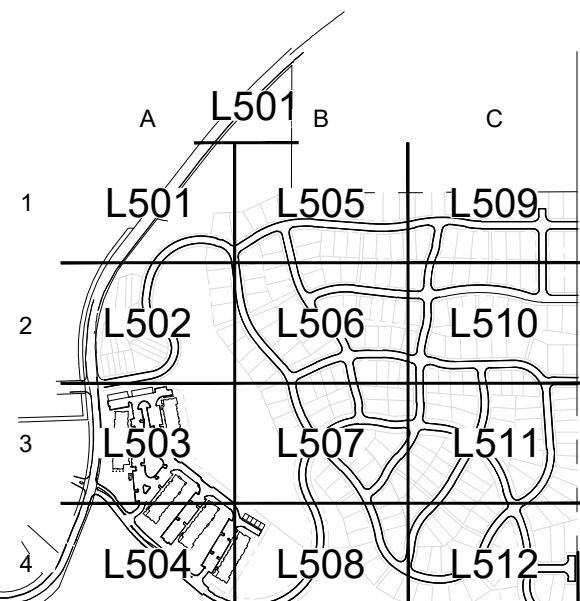

KEY PLAN

HLLVIEW WAY
MISSOULA, MONTANA
WILDROOT

© 2024 | ALL RIGHTS RESERVED

PRELIMINARY PLAT

05.10.2024
DRAWN BY | DONOVAN
CHECKED BY | -
REVISIONS


OVERALL PLANTING
PLAN

L500

NOT FOR CONSTRUCTION - PRELIMINARY DESIGN



1 OVERALL PLANTING PLAN

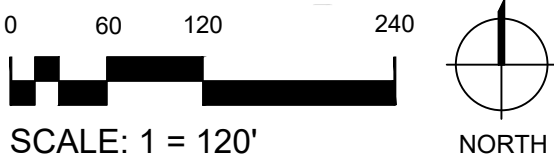

SCALE: 1" = 120'

NORTH

PLANTING LEGEND

- DEVELOPER INSTALLED TREES
- LOT OWNER INSTALLED TREE, SPECIES PALETTE PER PLANT SCHEDULE
- DEVELOPER INSTALLED ROW SEEDING, AS SPECIFIED IN THE MISSOULA PARKS AND RECREATION DESIGN MANUAL, TEMP IRRIGATION TO ESTABLISH

HILLVIEW WAY
MISSOULA, MONTANA
WILDROOT

© 2024 | ALL RIGHTS RESERVED


PRELIMINARY PLAT

05.10.2024
DRAWN BY | DONOVAN
CHECKED BY | -
REVISIONS


A-1 PLANTING PLAN

L501

NOT FOR CONSTRUCTION - PRELIMINARY DESIGN

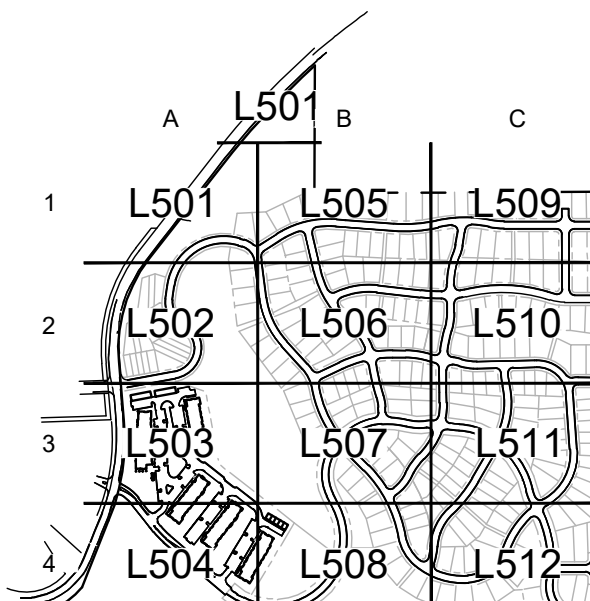

KEY PLAN

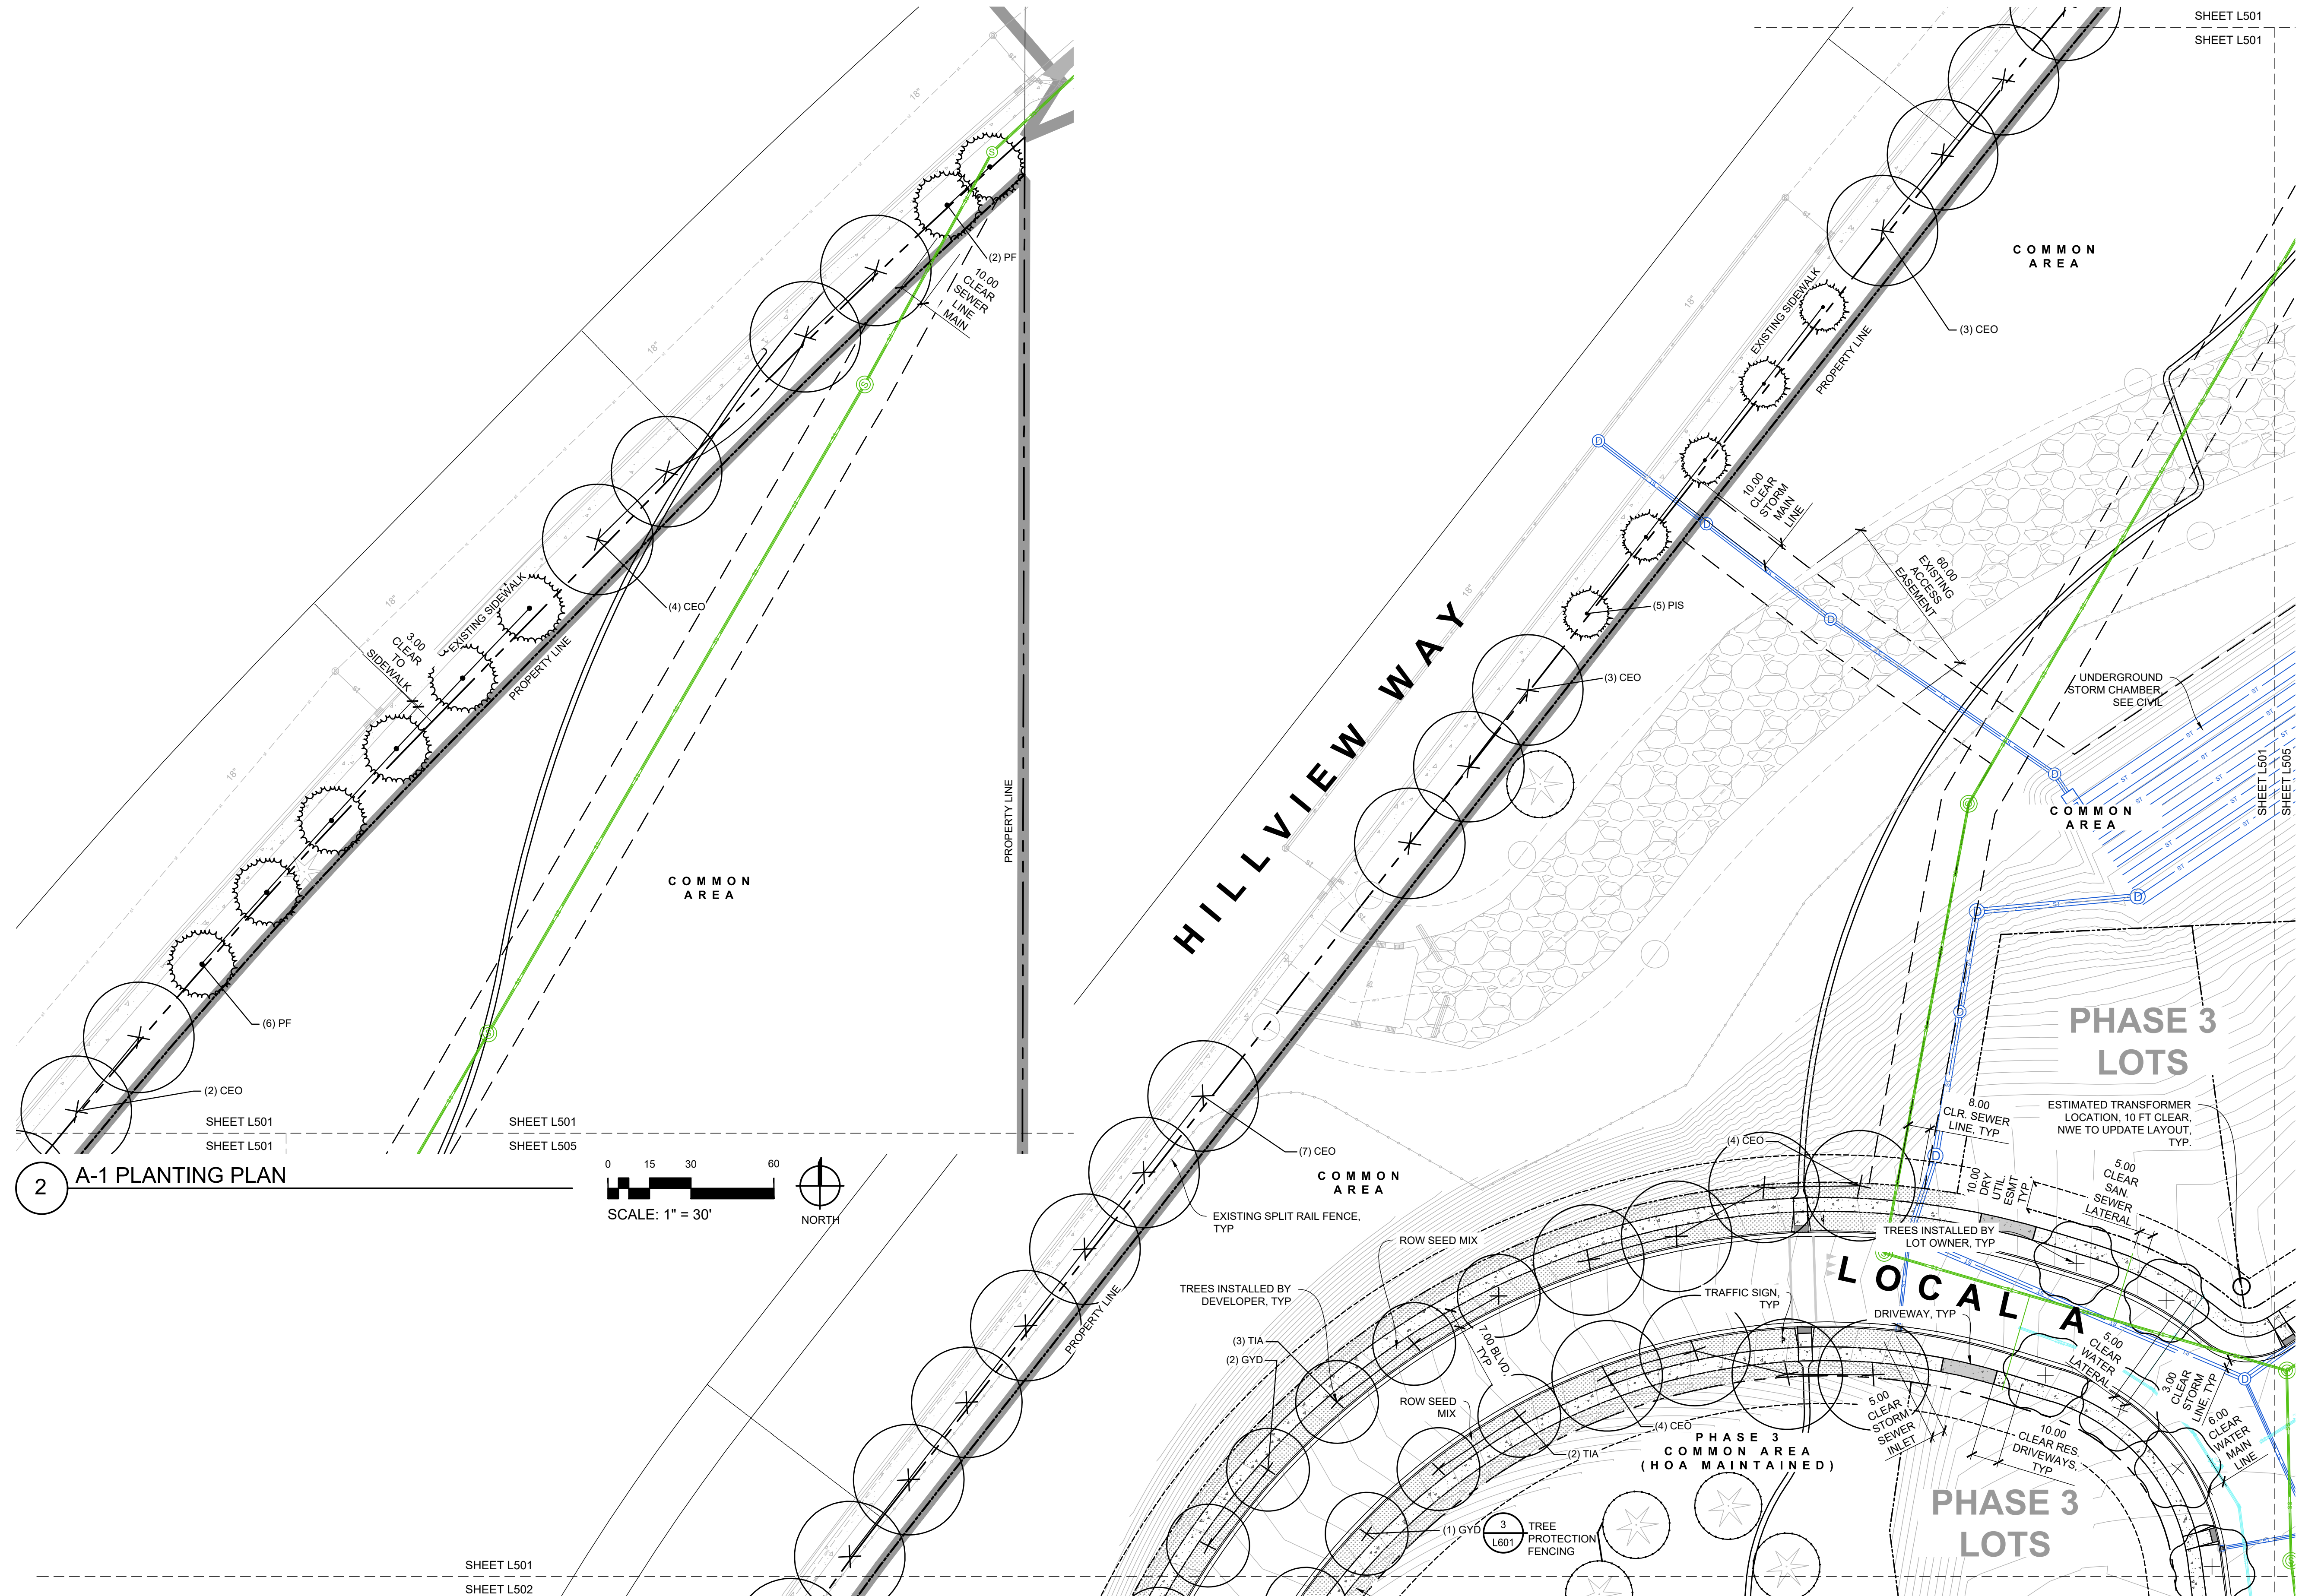

1 A-1 PLANTING PLAN

2 A-1 PLANTING PLAN

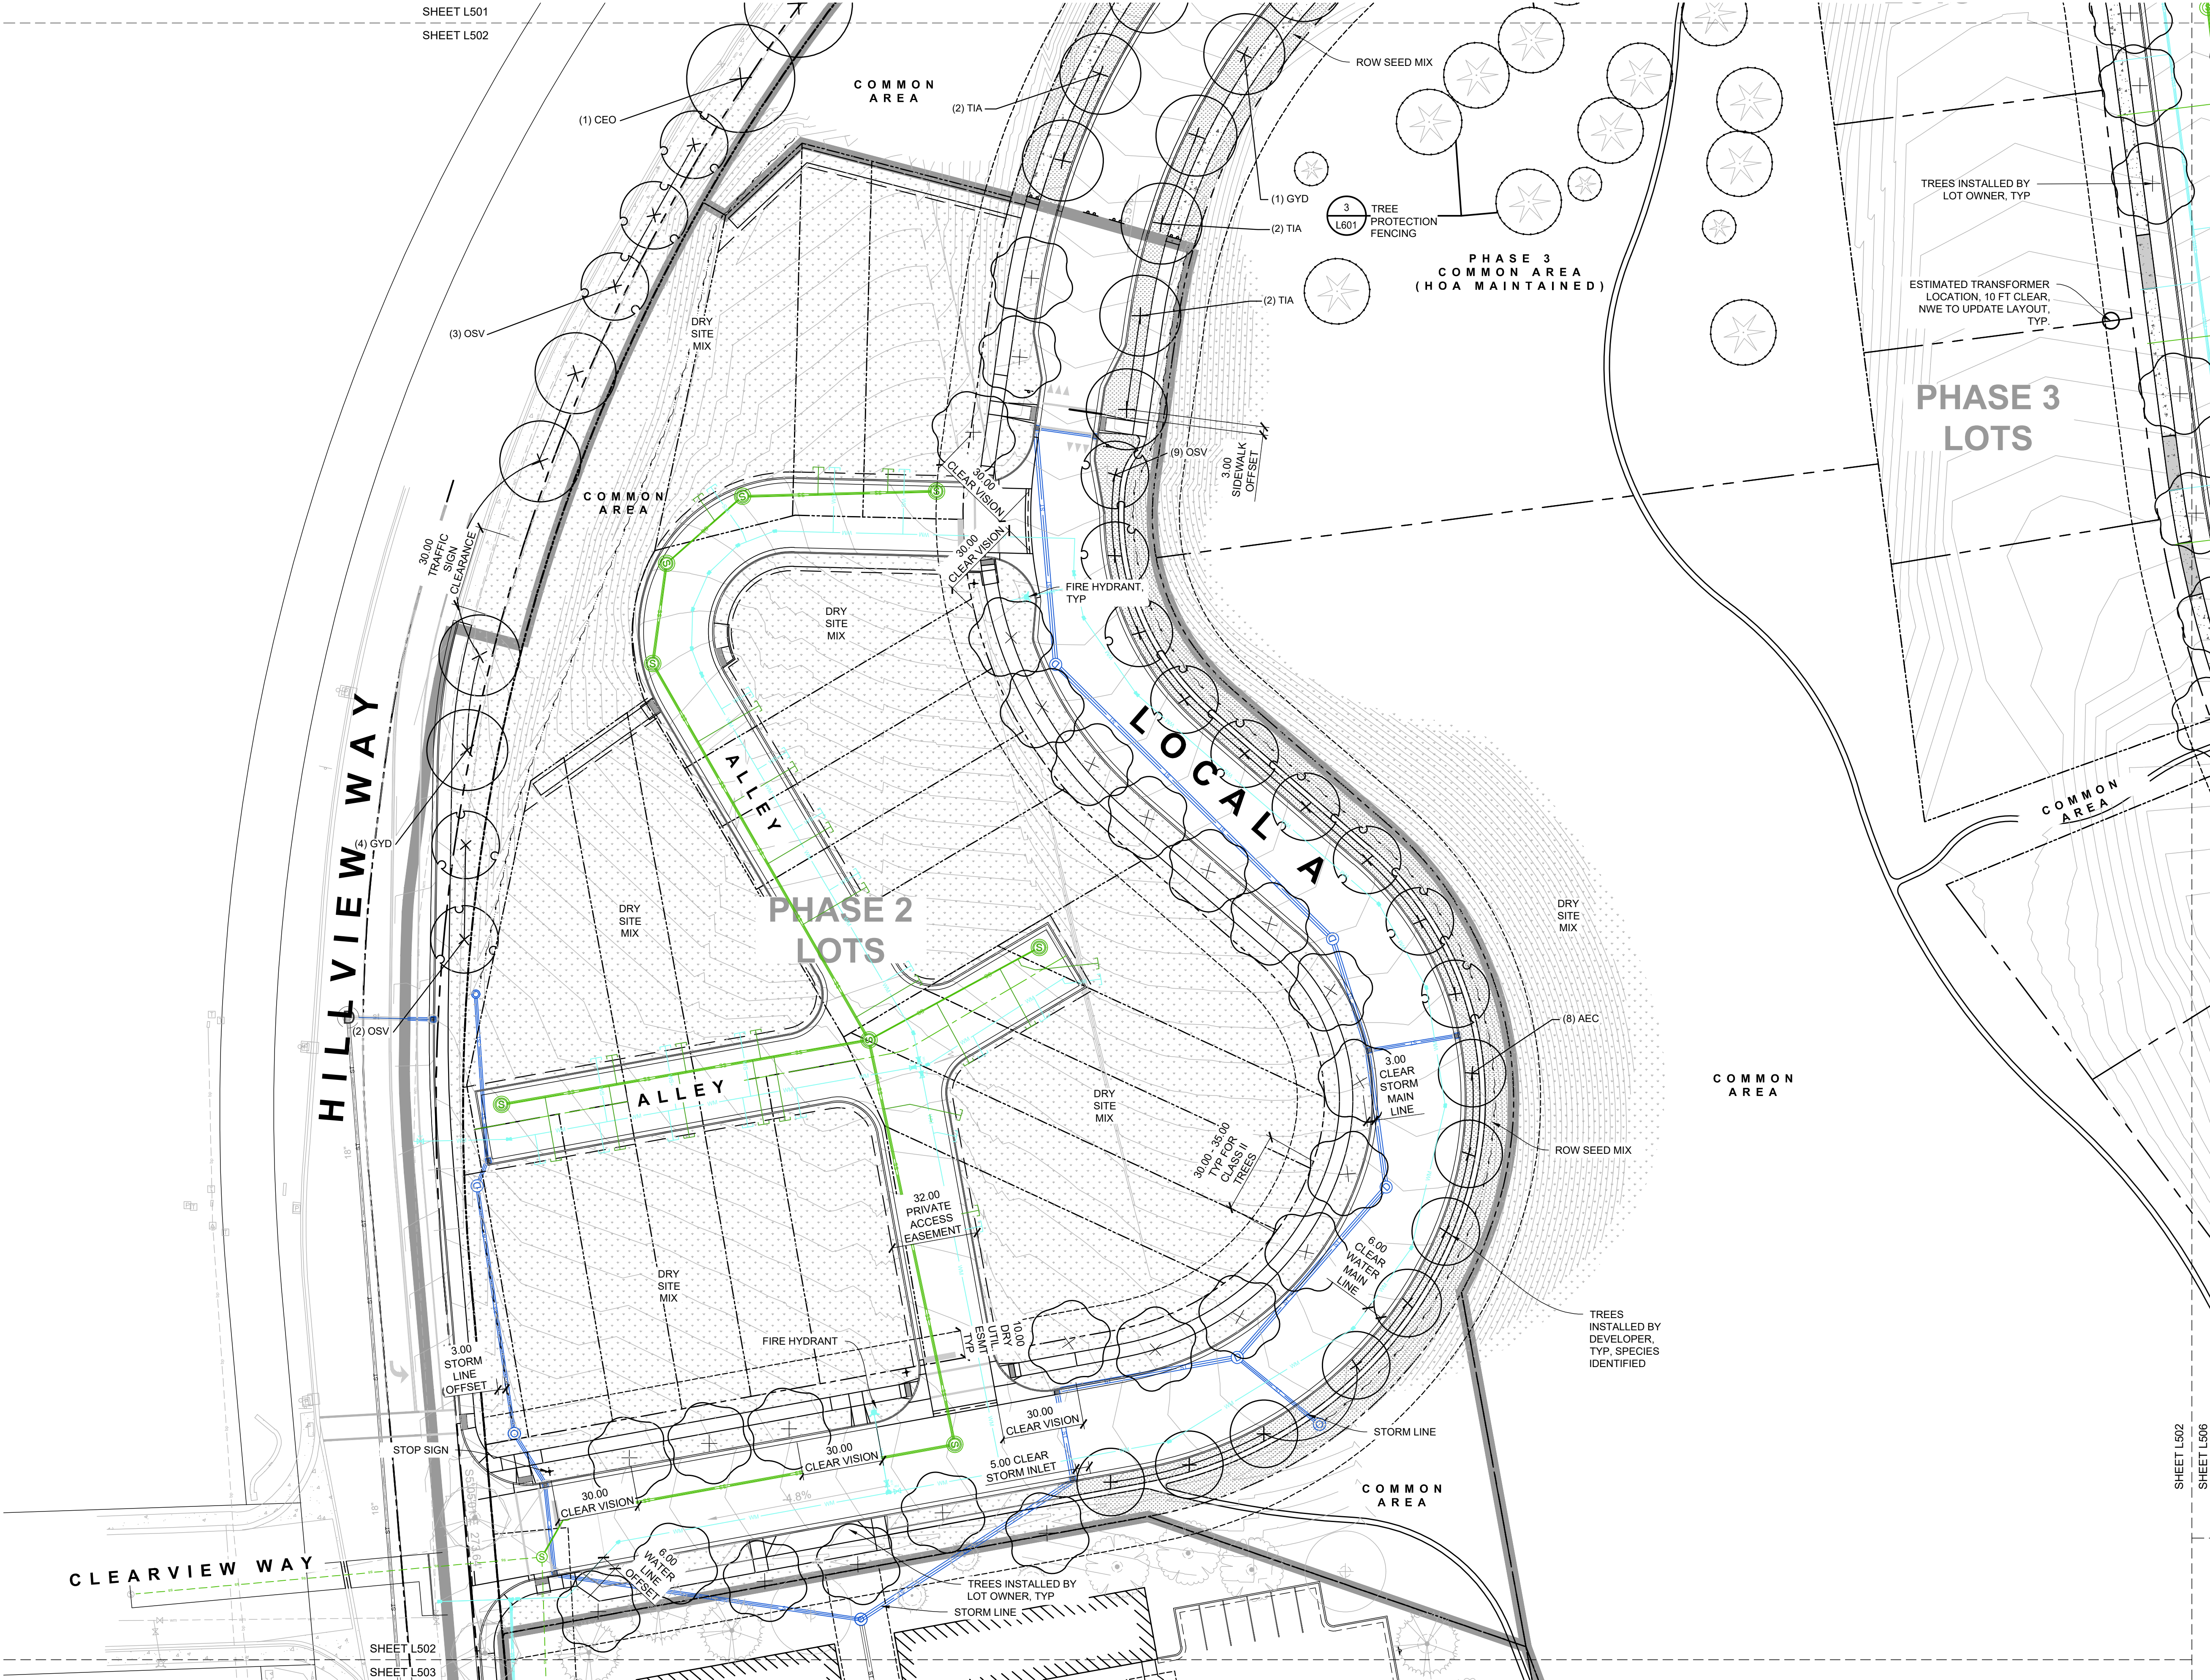

PLANTING LEGEND

DEVELOPER INSTALLED TREES

LOT OWNER INSTALLED TREE, SPECIES PALETTE PER PLANT SCHEDULE

DEVELOPER INSTALLED ROW SEEDING, AS SPECIFIED IN THE MISSOULA PARKS AND RECREATION DESIGN MANUAL, TEMP IRRIGATION TO ESTABLISH

DRY SITE MIX - AS SPECIFIED IN THE MISSOULA PARKS AND RECREATION DESIGN MANUAL, DRILL SEED - TEMP IRRIGATION TO ESTABLISH

Cushing Terrell


cushingterrell.com
800.757.9522

1 A-2 PLANTING PLAN

GENERAL NOTES

1. TREES BY DEVELOPER WILL BE INSTALLED AT TIME OF SUBDIVISION CONSTRUCTION PER PHASE.

2. TREES BY HOMEOWNER WILL BE INSTALLED AT TIME OF HOME CONSTRUCTION.

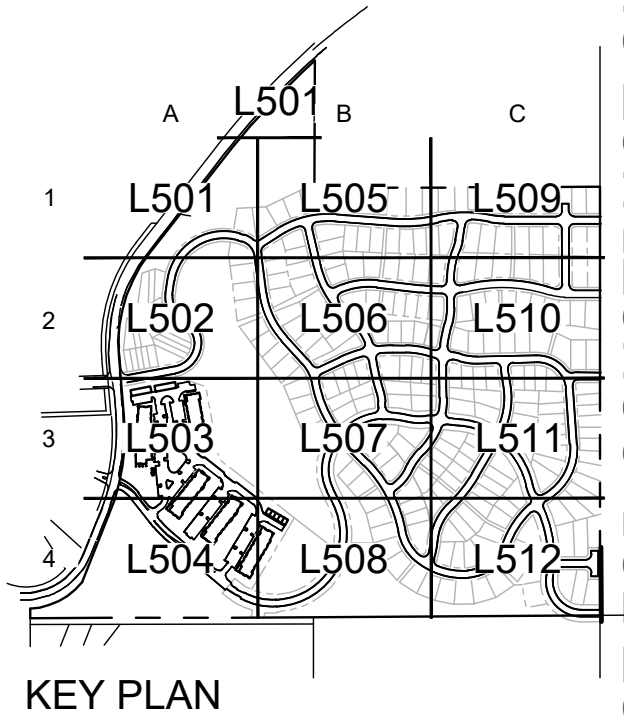

NOT FOR CONSTRUCTION - PRELIMINARY DESIGN

HILLVIEW WAY
MISSOULA, MONTANA
WILDROOT

© 2024 | ALL RIGHTS RESERVED

PRELIMINARY PLAT

05.10.2024
DRAWN BY | DONOVAN
CHECKED BY | -
REVISIONS

A-2 PLANTING PLAN

L502




PLANTING LEGEND

- DEVELOPER INSTALLED TREES
- LOT OWNER INSTALLED TREE, SPECIES PALETTE PER PLANT SCHEDULE
- DEVELOPER INSTALLED ROW SEEDING, AS SPECIFIED IN THE MISSOULA PARKS AND RECREATION DESIGN MANUAL, TEMP IRRIGATION TO ESTABLISH

Cushing Terrell


cushingterrell.com
800.757.9522

1 A-3 PLANTING PLAN

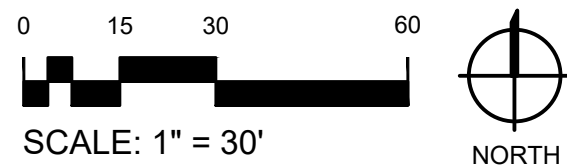

GENERAL NOTES

- TREES BY DEVELOPER WILL BE INSTALLED AT TIME OF SUBDIVISION CONSTRUCTION PER PHASE.
- TREES BY HOMEOWNER WILL BE INSTALLED AT TIME OF HOME CONSTRUCTION.

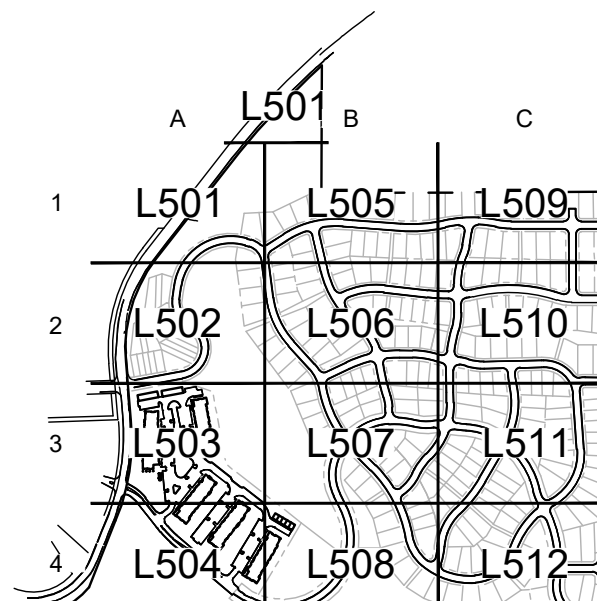

KEY PLAN

NOT FOR CONSTRUCTION - PRELIMINARY DESIGN


HLLVIEW WAY
MISSOULA, MONTANA
WILDROOT

PRELIMINARY PLAT

05.10.2024
DRAWN BY | DONOVAN
CHECKED BY | -
REVISIONS

A-3 PLANTING PLAN

L503

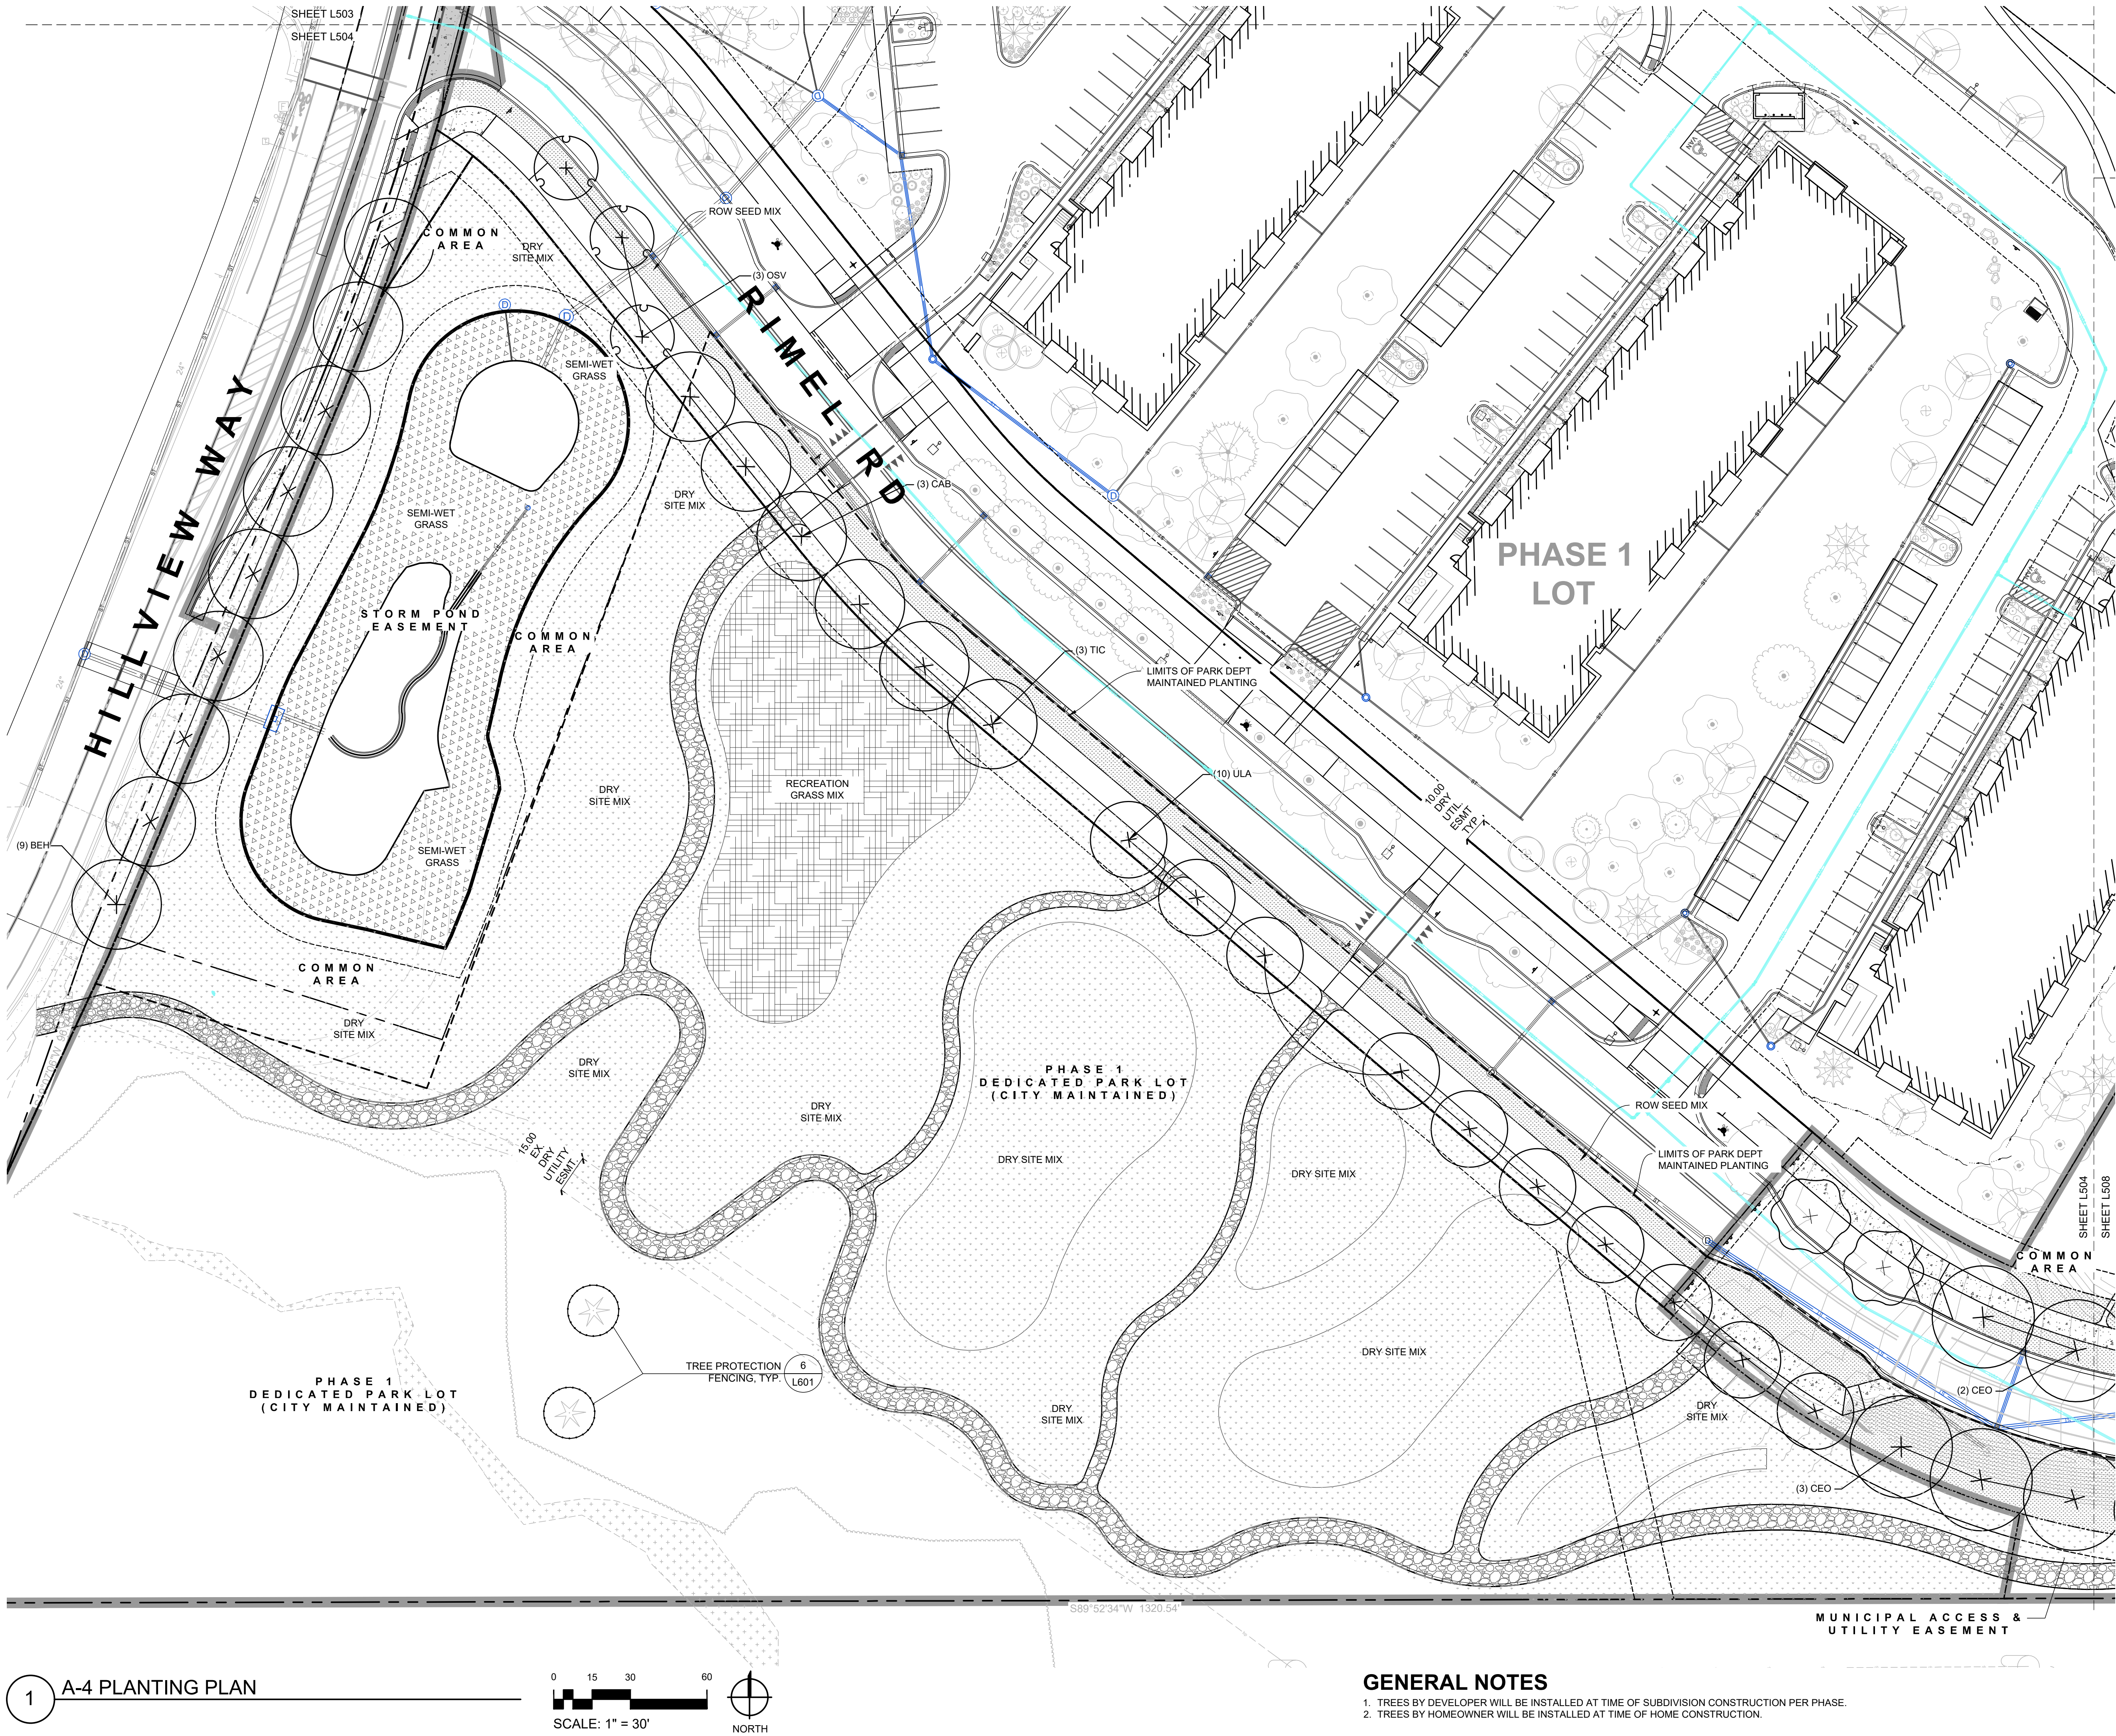

PLANTING LEGEND

- DEVELOPER INSTALLED TREES
- LOT OWNER INSTALLED TREE, SPECIES PALETTE PER PLANT SCHEDULE
- DEVELOPER INSTALLED ROW SEEDING, AS SPECIFIED IN THE MISSOULA PARKS AND RECREATION DESIGN MANUAL, TEMP IRRIGATION TO ESTABLISH
- RECREATION GRASS MIX AS SPECIFIED, DRILL SEED, PERMANENT IRRIGATION
- DRY SITE MIX - AS SPECIFIED IN THE MISSOULA PARKS AND RECREATION DESIGN MANUAL, DRILL SEED - TEMP IRRIGATION TO ESTABLISH
- SEMI-WET GRASS AS SPECIFIED, HYDROSEED, TEMP IRRIGATION TO ESTABLISH

Cushing Terrell

cushingterrell.com
800.757.9522

HILLVIEW WAY
MISSOULA, MONTANA
WILDROOT

NOT FOR CONSTRUCTION - PRELIMINARY DESIGN

© 2024 | ALL RIGHTS RESERVED


PRELIMINARY PLAT

05.10.2024
DRAWN BY | DONOVAN
CHECKED BY | -
REVISIONS

A-4 PLANTING PLAN


L504

1 A-4 PLANTING PLAN

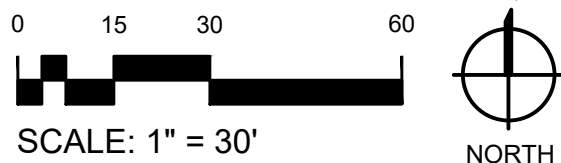

GENERAL NOTES

- TREES BY DEVELOPER WILL BE INSTALLED AT TIME OF SUBDIVISION CONSTRUCTION PER PHASE.
- TREES BY HOMEOWNER WILL BE INSTALLED AT TIME OF HOME CONSTRUCTION.

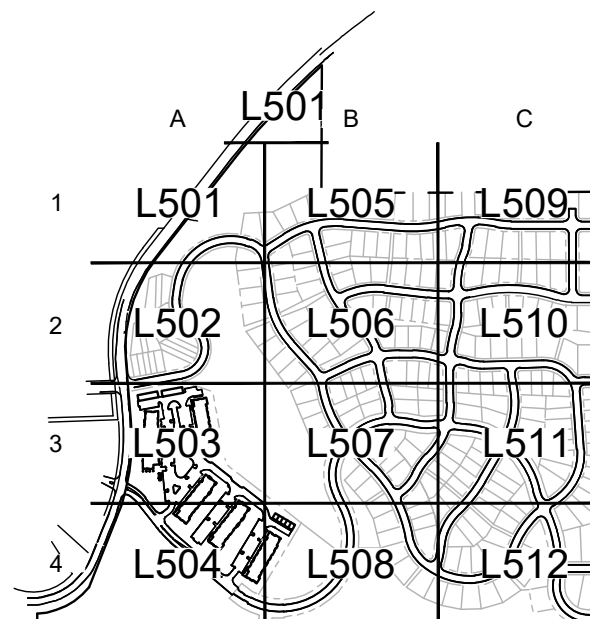

KEY PLAN

DEVELOPER INSTALLED TREES

LOT OWNER INSTALLED TREE, SPECIES PALETTE PER PLANT SCHEDULE



1. TREES BY DEVELOPER WILL BE INSTALLED AT TIME OF SUBDIVISION CONSTRUCTION PER PHASE
2. TREES BY HOMEOWNER WILL BE INSTALLED AT TIME OF HOME CONSTRUCTION.



NOT FOR CONSTRUCTION - PRELIMINARY DESIGN

HLLVIEW WAY
MISSOULA, MONTANA
WILDROOT


© 2024 | ALL RIGHTS RESERVED

PRELIMINARY PLAT



05.10.2024
DRAWN BY | DONOVAN
CHECKED BY | -
REVISIONS

B-1 PLANTING PLAN

L505

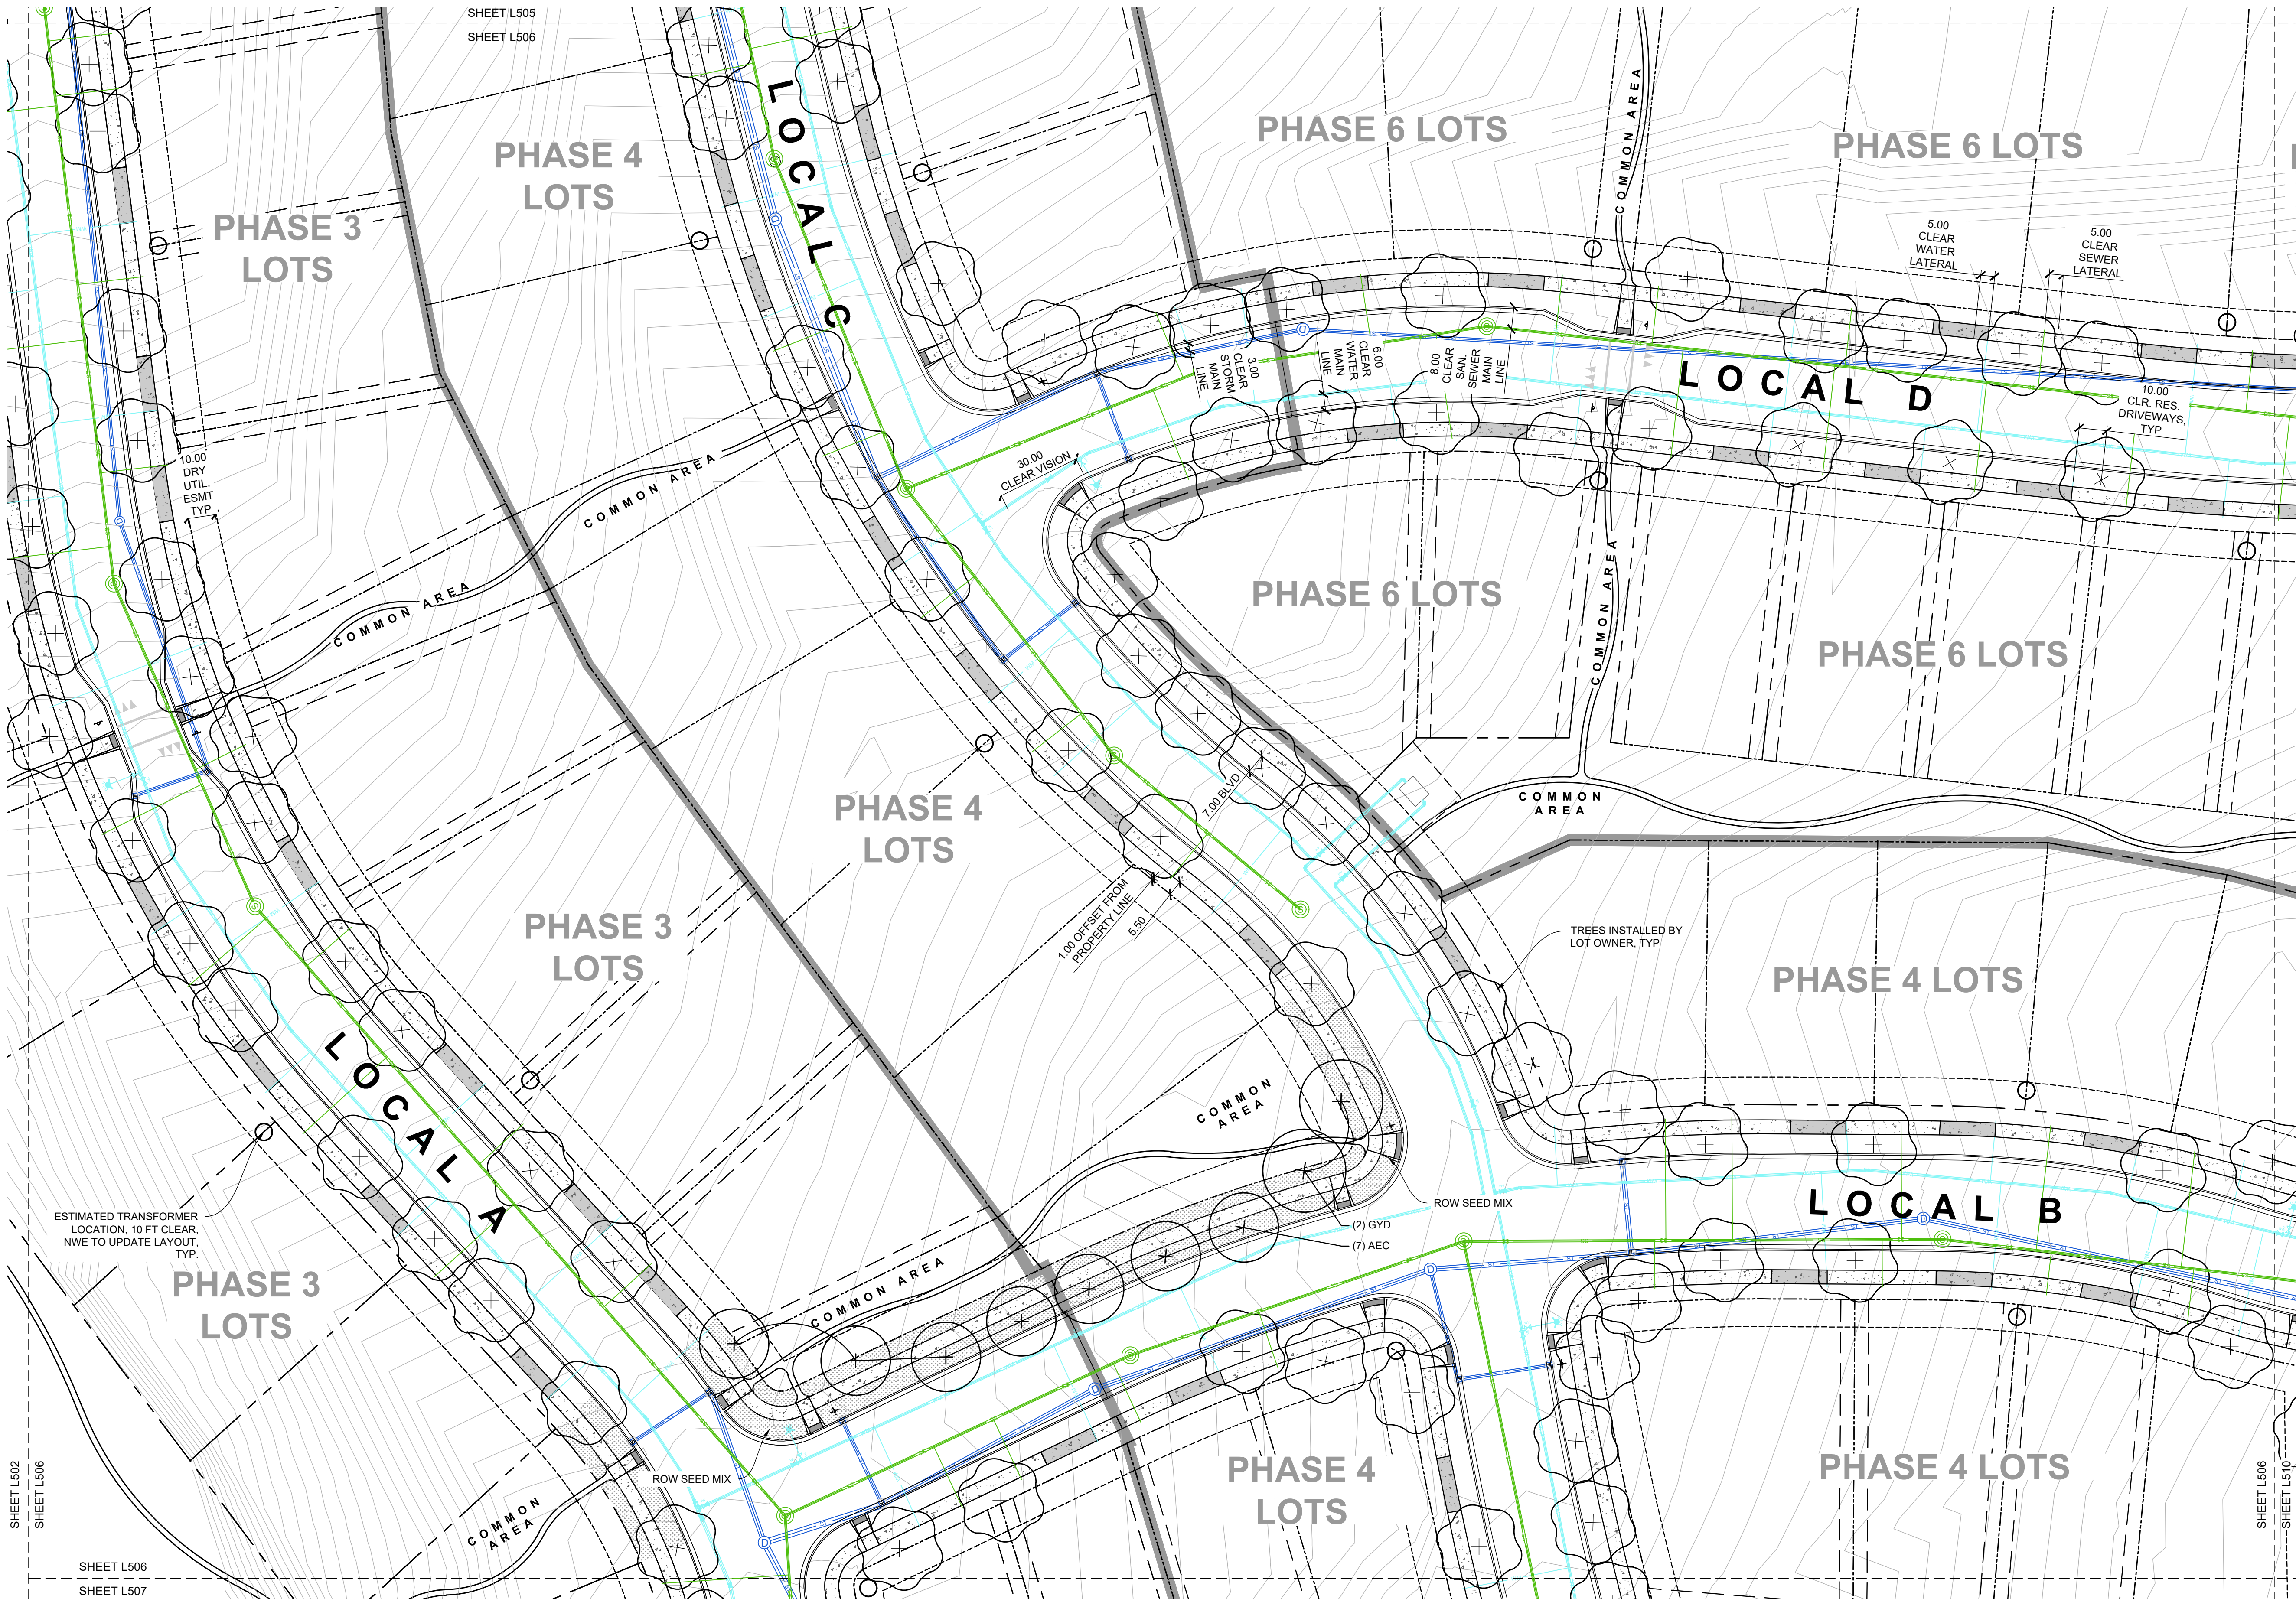


PLANTING LEGEND

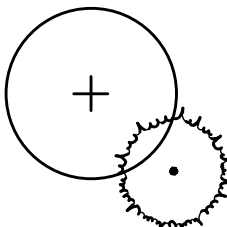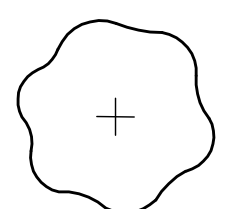-  DEVELOPER INSTALLED TREES
-  LOT OWNER INSTALLED TREE, SPECIES PALETTE PER PLANT SCHEDULE
-  DEVELOPER INSTALLED ROW SEEDING, AS SPECIFIED IN THE MISSOULA PARKS AND RECREATION DESIGN MANUAL, TEMP IRRIGATION TO ESTABLISH

Cushing Terrell


cushingterrell.com
800.757.9522

1 B-2 PLANTING PLAN

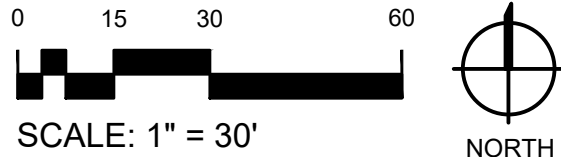

GENERAL NOTES

- TREES BY DEVELOPER WILL BE INSTALLED AT TIME OF SUBDIVISION CONSTRUCTION PER PHASE.
- TREES BY HOMEOWNER WILL BE INSTALLED AT TIME OF HOME CONSTRUCTION.

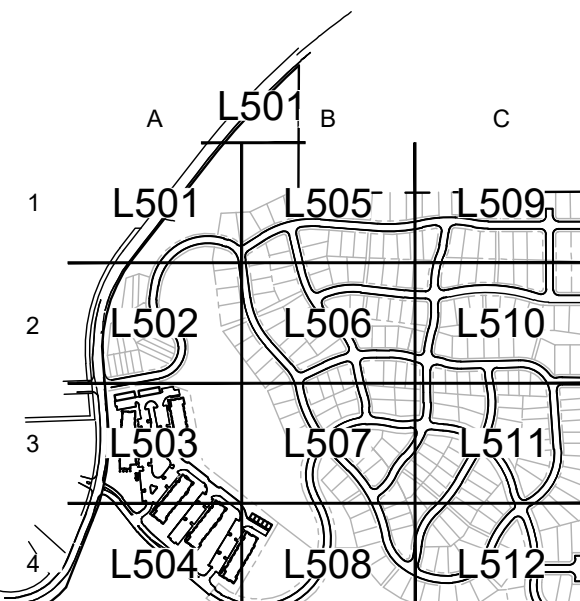

KEY PLAN

NOT FOR CONSTRUCTION - PRELIMINARY DESIGN

HLLVIEW WAY
MISSOULA, MONTANA
WILDROOT

© 2024 | ALL RIGHTS RESERVED

PRELIMINARY PLAT

05.10.2024
DRAWN BY | DONOVAN
CHECKED BY | -
REVISIONS

B-2 PLANTING PLAN

L506

PLANTING LEGEND

- DEVELOPER INSTALLED TREES
- LOT OWNER INSTALLED TREE, SPECIES PALETTE PER PLANT SCHEDULE
- DEVELOPER INSTALLED ROW SEEDING, AS SPECIFIED IN THE MISSOULA PARKS AND RECREATION DESIGN MANUAL, TEMP IRRIGATION TO ESTABLISH

Cushing Terrell
cushingterrell.com
800.757.9522

HLLVIEW WAY
MISSOULA, MONTANA
WILDROOT

© 2024 | ALL RIGHTS RESERVED
PRELIMINARY PLAT

05.10.2024
DRAWN BY | DONOVAN
CHECKED BY | -
REVISIONS

B-3 PLANTING PLAN

L507



1

B-3 PLANTING PLAN


0153060

SCALE: 1" = 30'


N

NORTH

- GENERAL NOTES**
- TREES BY DEVELOPER WILL BE INSTALLED AT TIME OF SUBDIVISION CONSTRUCTION PER PHASE.
 - TREES BY HOMEOWNER WILL BE INSTALLED AT TIME OF HOME CONSTRUCTION.

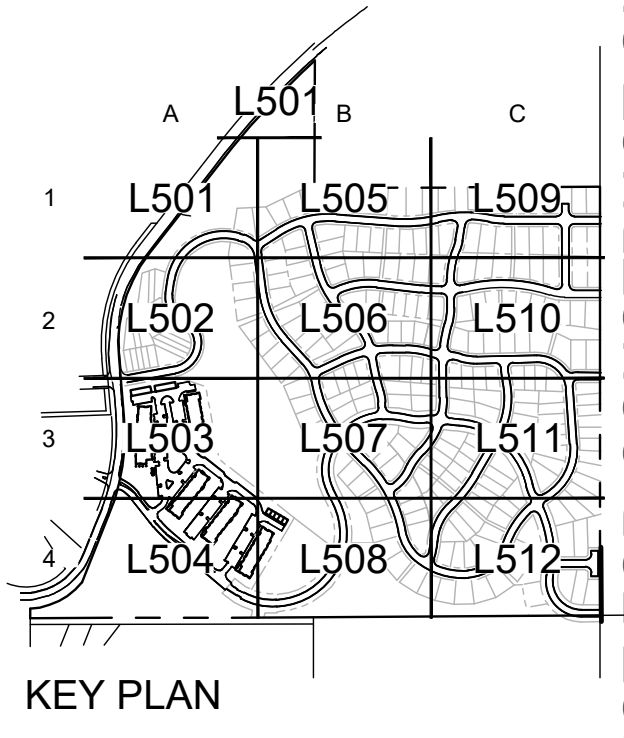


NOT FOR CONSTRUCTION - PRELIMINARY DESIGN

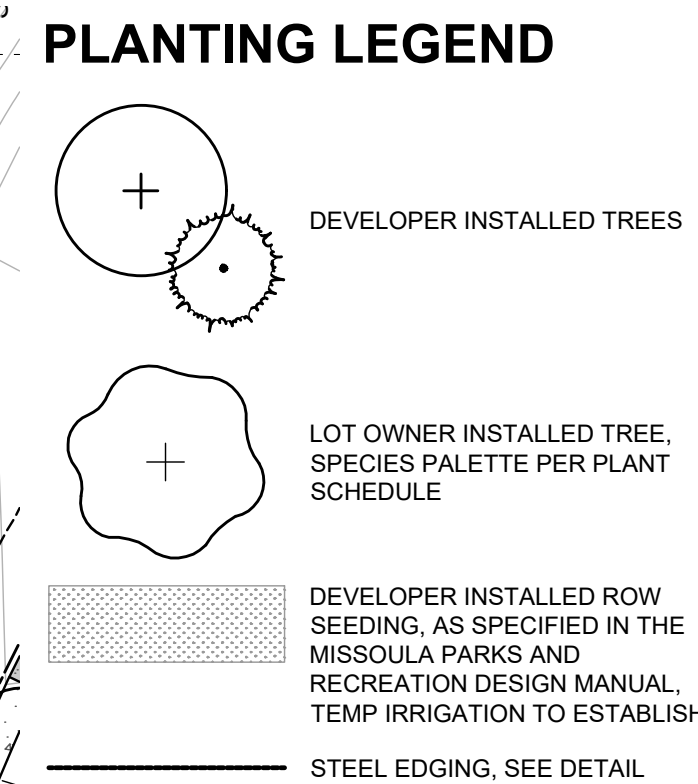


1. TREES BY DEVELOPER WILL BE INSTALLED AT TIME OF SUBDIVISION CONSTRUCTION PER PHASE.
2. TREES BY HOMEOWNER WILL BE INSTALLED AT TIME OF HOME CONSTRUCTION.



NOT FOR CONSTRUCTION - PRELIMINARY DESIGN

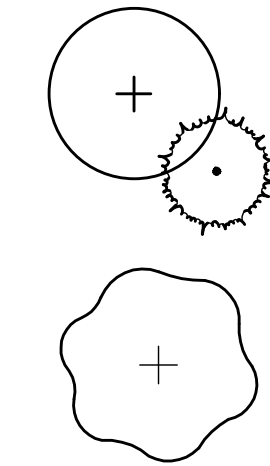


LOT OWNER INSTALLED TREE,
SPECIES PALETTE PER PLANT
SCHEDULE

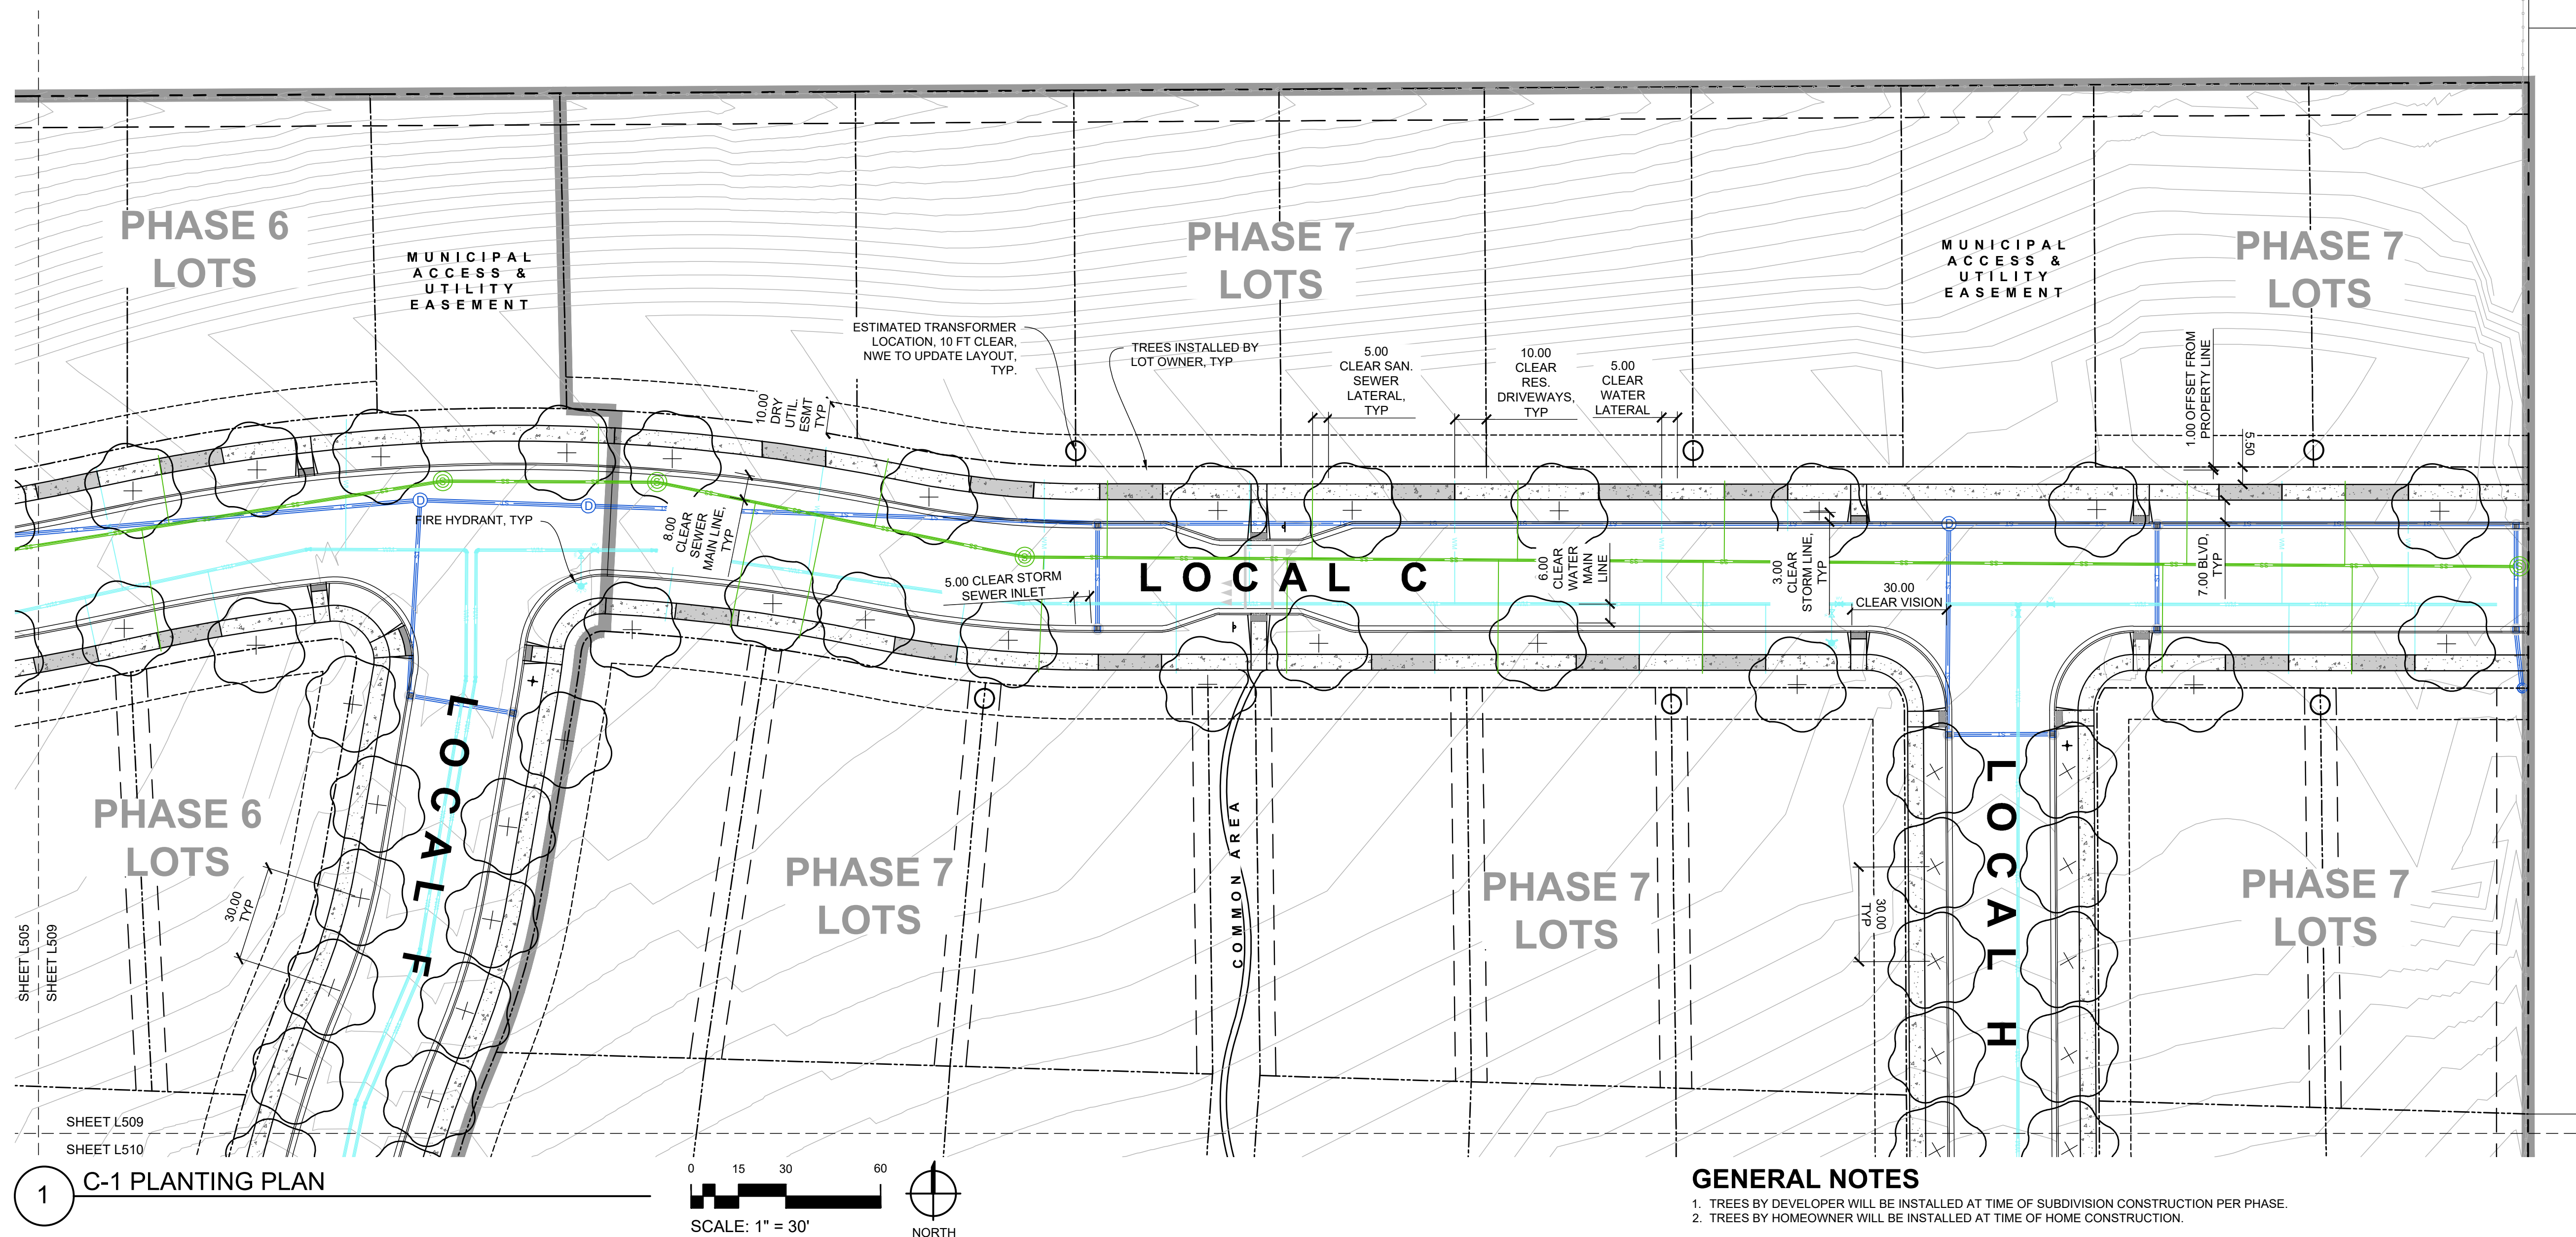

GENERAL NOTES

1. TREES BY DEVELOPER WILL BE INSTALLED AT TIME OF SUBDIVISION CONSTRUCTION PER PHASE.
2. TREES BY HOMEOWNER WILL BE INSTALLED AT TIME OF HOME CONSTRUCTION.

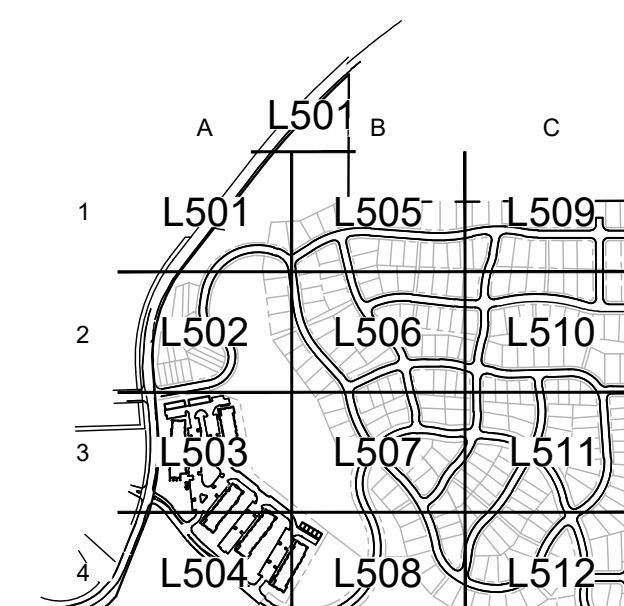

KEY PLAN

NOT FOR CONSTRUCTION - PRELIMINARY DESIGN

HILLVIEW WAY
MISSOULA, MONTANA
WILDROOT


© 2024 | ALL RIGHTS RESERVED

PRELIMINARY PLAT

05.10.2024
DRAWN BY | DONOVAN
CHECKED BY | -
REVISIONS

C-1 PLANTING PLAN

L509

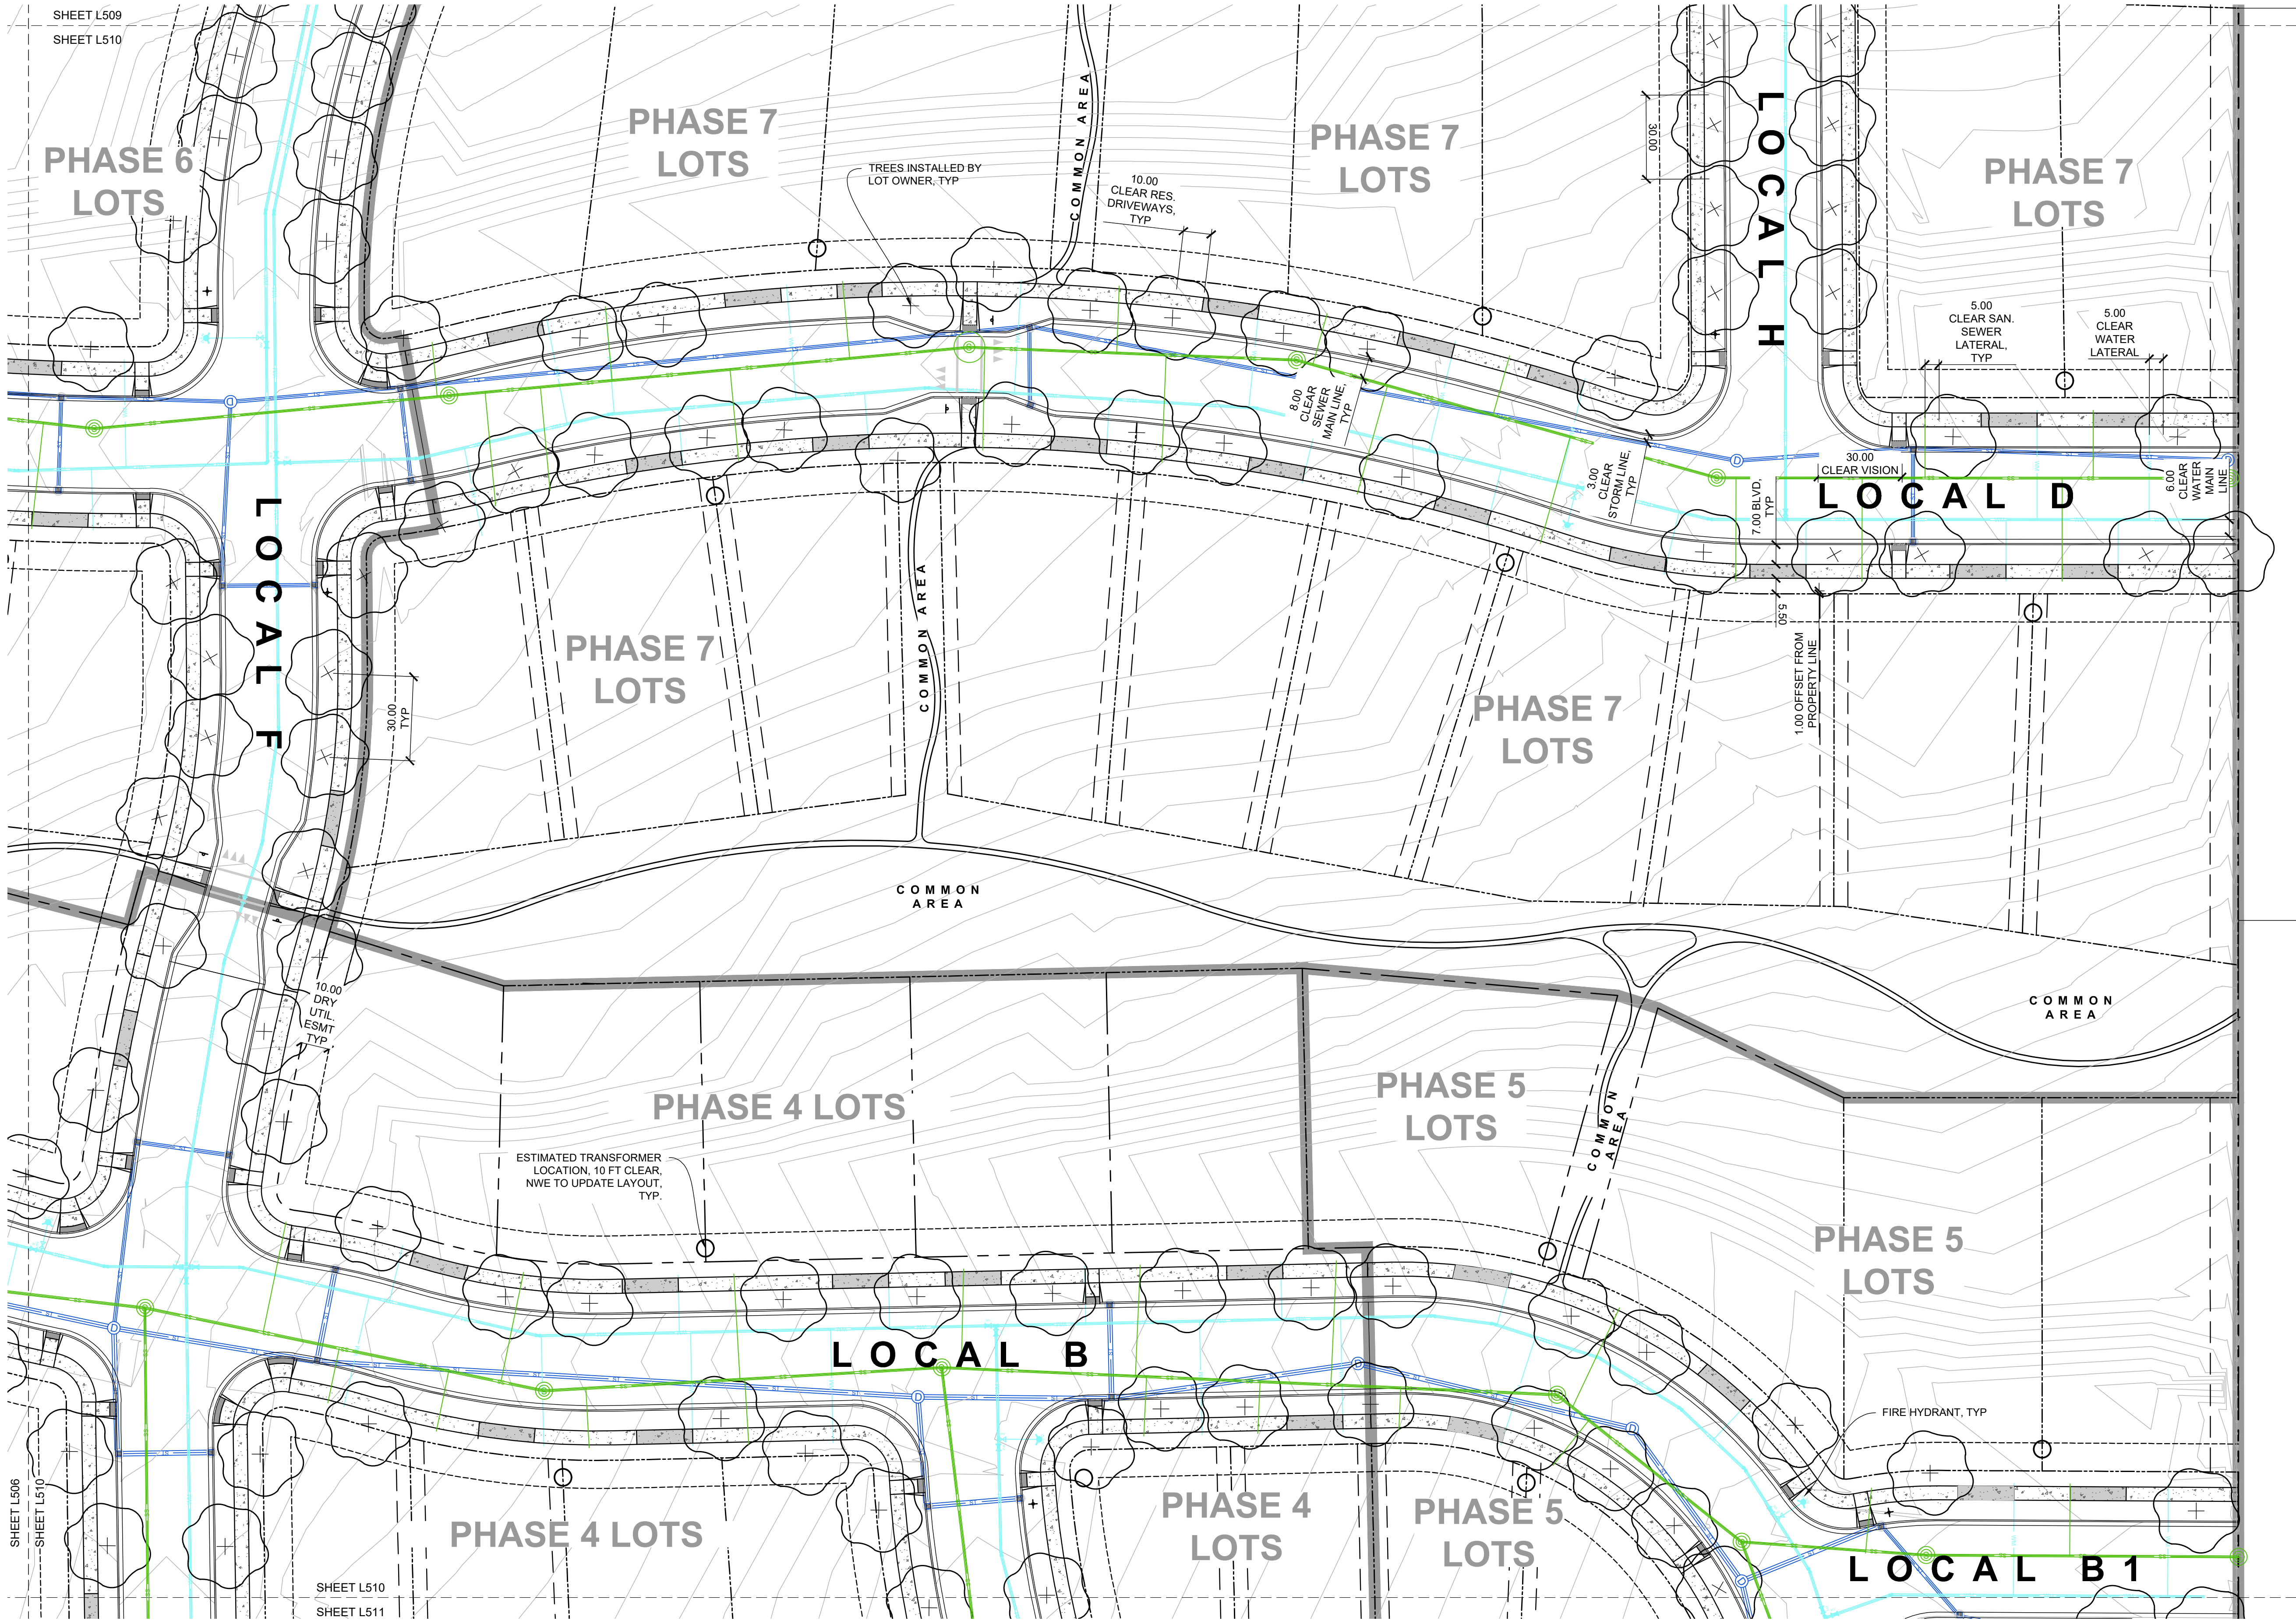

PLANTING LEGEND

- DEVELOPER INSTALLED TREES
- LOT OWNER INSTALLED TREE, SPECIES PALETTE PER PLANT SCHEDULE

Cushing Terrell
cushingterrell.com
800.757.9522

1


C-2 PLANTING PLAN

0153060

SCALE: 1" = 30'

NORTH

- GENERAL NOTES**
- TREES BY DEVELOPER WILL BE INSTALLED AT TIME OF SUBDIVISION CONSTRUCTION PER PHASE.
 - TREES BY HOMEOWNER WILL BE INSTALLED AT TIME OF HOME CONSTRUCTION.

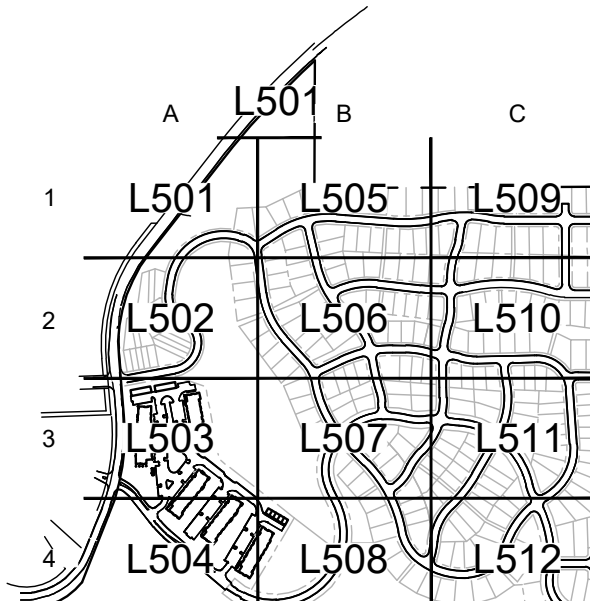

KEY PLAN


C-2 PLANTING PLAN

L510


NOT FOR CONSTRUCTION - PRELIMINARY DESIGN

HILLVIEW WAY
MISSOULA, MONTANA
WILDROOT

© 2024 | ALL RIGHTS RESERVED
PRELIMINARY PLAT
05.10.2024
DRAWN BY | DONOVAN
CHECKED BY | -
REVISIONS

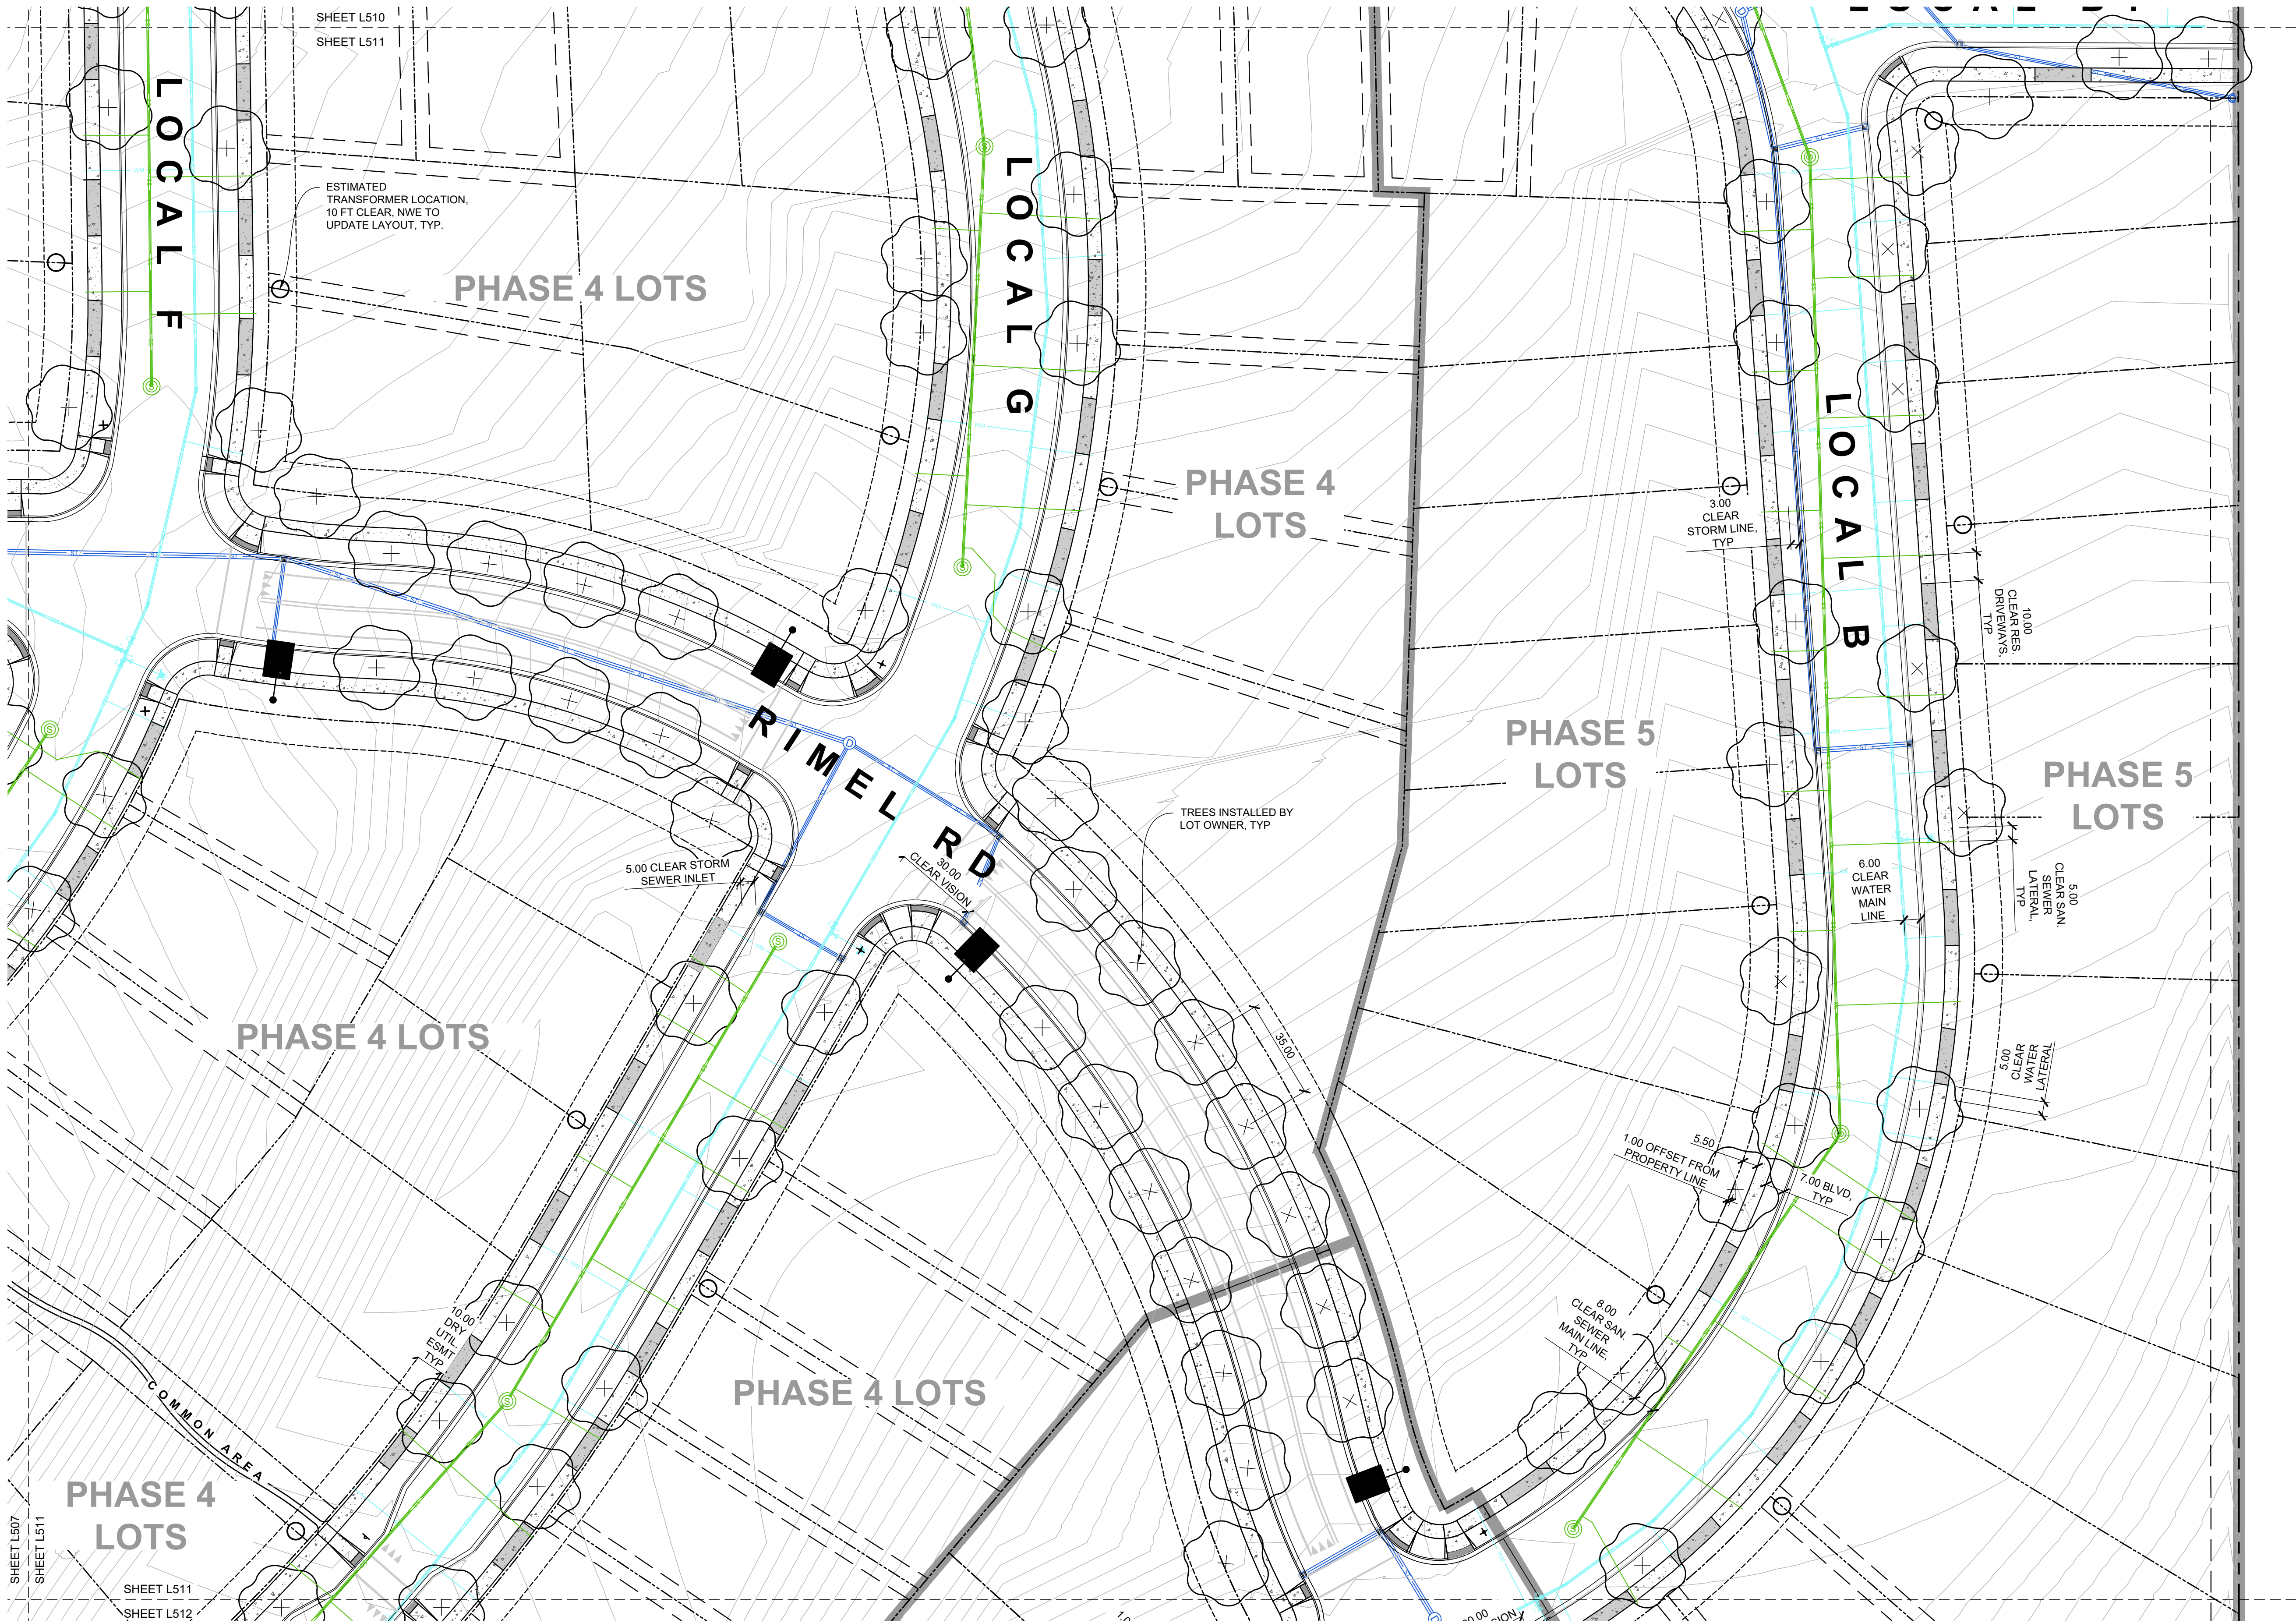

PLANTING LEGEND

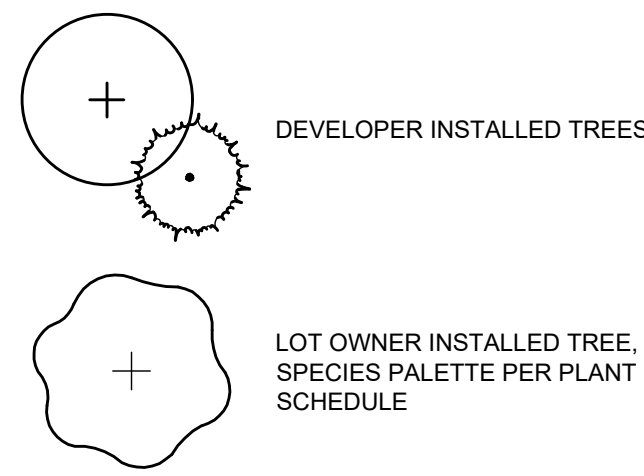

Cushing Terrell
cushingterrell.com
800.757.9522

1


C-3 PLANTING PLAN

0153060

SCALE: 1" = 30'

NORTH

- GENERAL NOTES**
- TREES BY DEVELOPER WILL BE INSTALLED AT TIME OF SUBDIVISION CONSTRUCTION PER PHASE.
 - TREES BY HOMEOWNER WILL BE INSTALLED AT TIME OF HOME CONSTRUCTION.

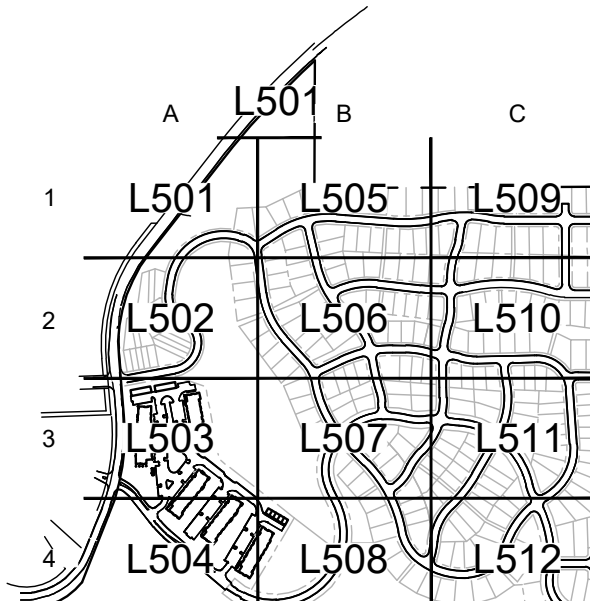

KEY PLAN

NOT FOR CONSTRUCTION - PRELIMINARY DESIGN


HILLVIEW WAY
MISSOULA, MONTANA
WILDROOT

© 2024 | ALL RIGHTS RESERVED
PRELIMINARY PLAT

05.10.2024
DRAWN BY | DONOVAN
CHECKED BY | -
REVISIONS

C-3 PLANTING PLAN

L511

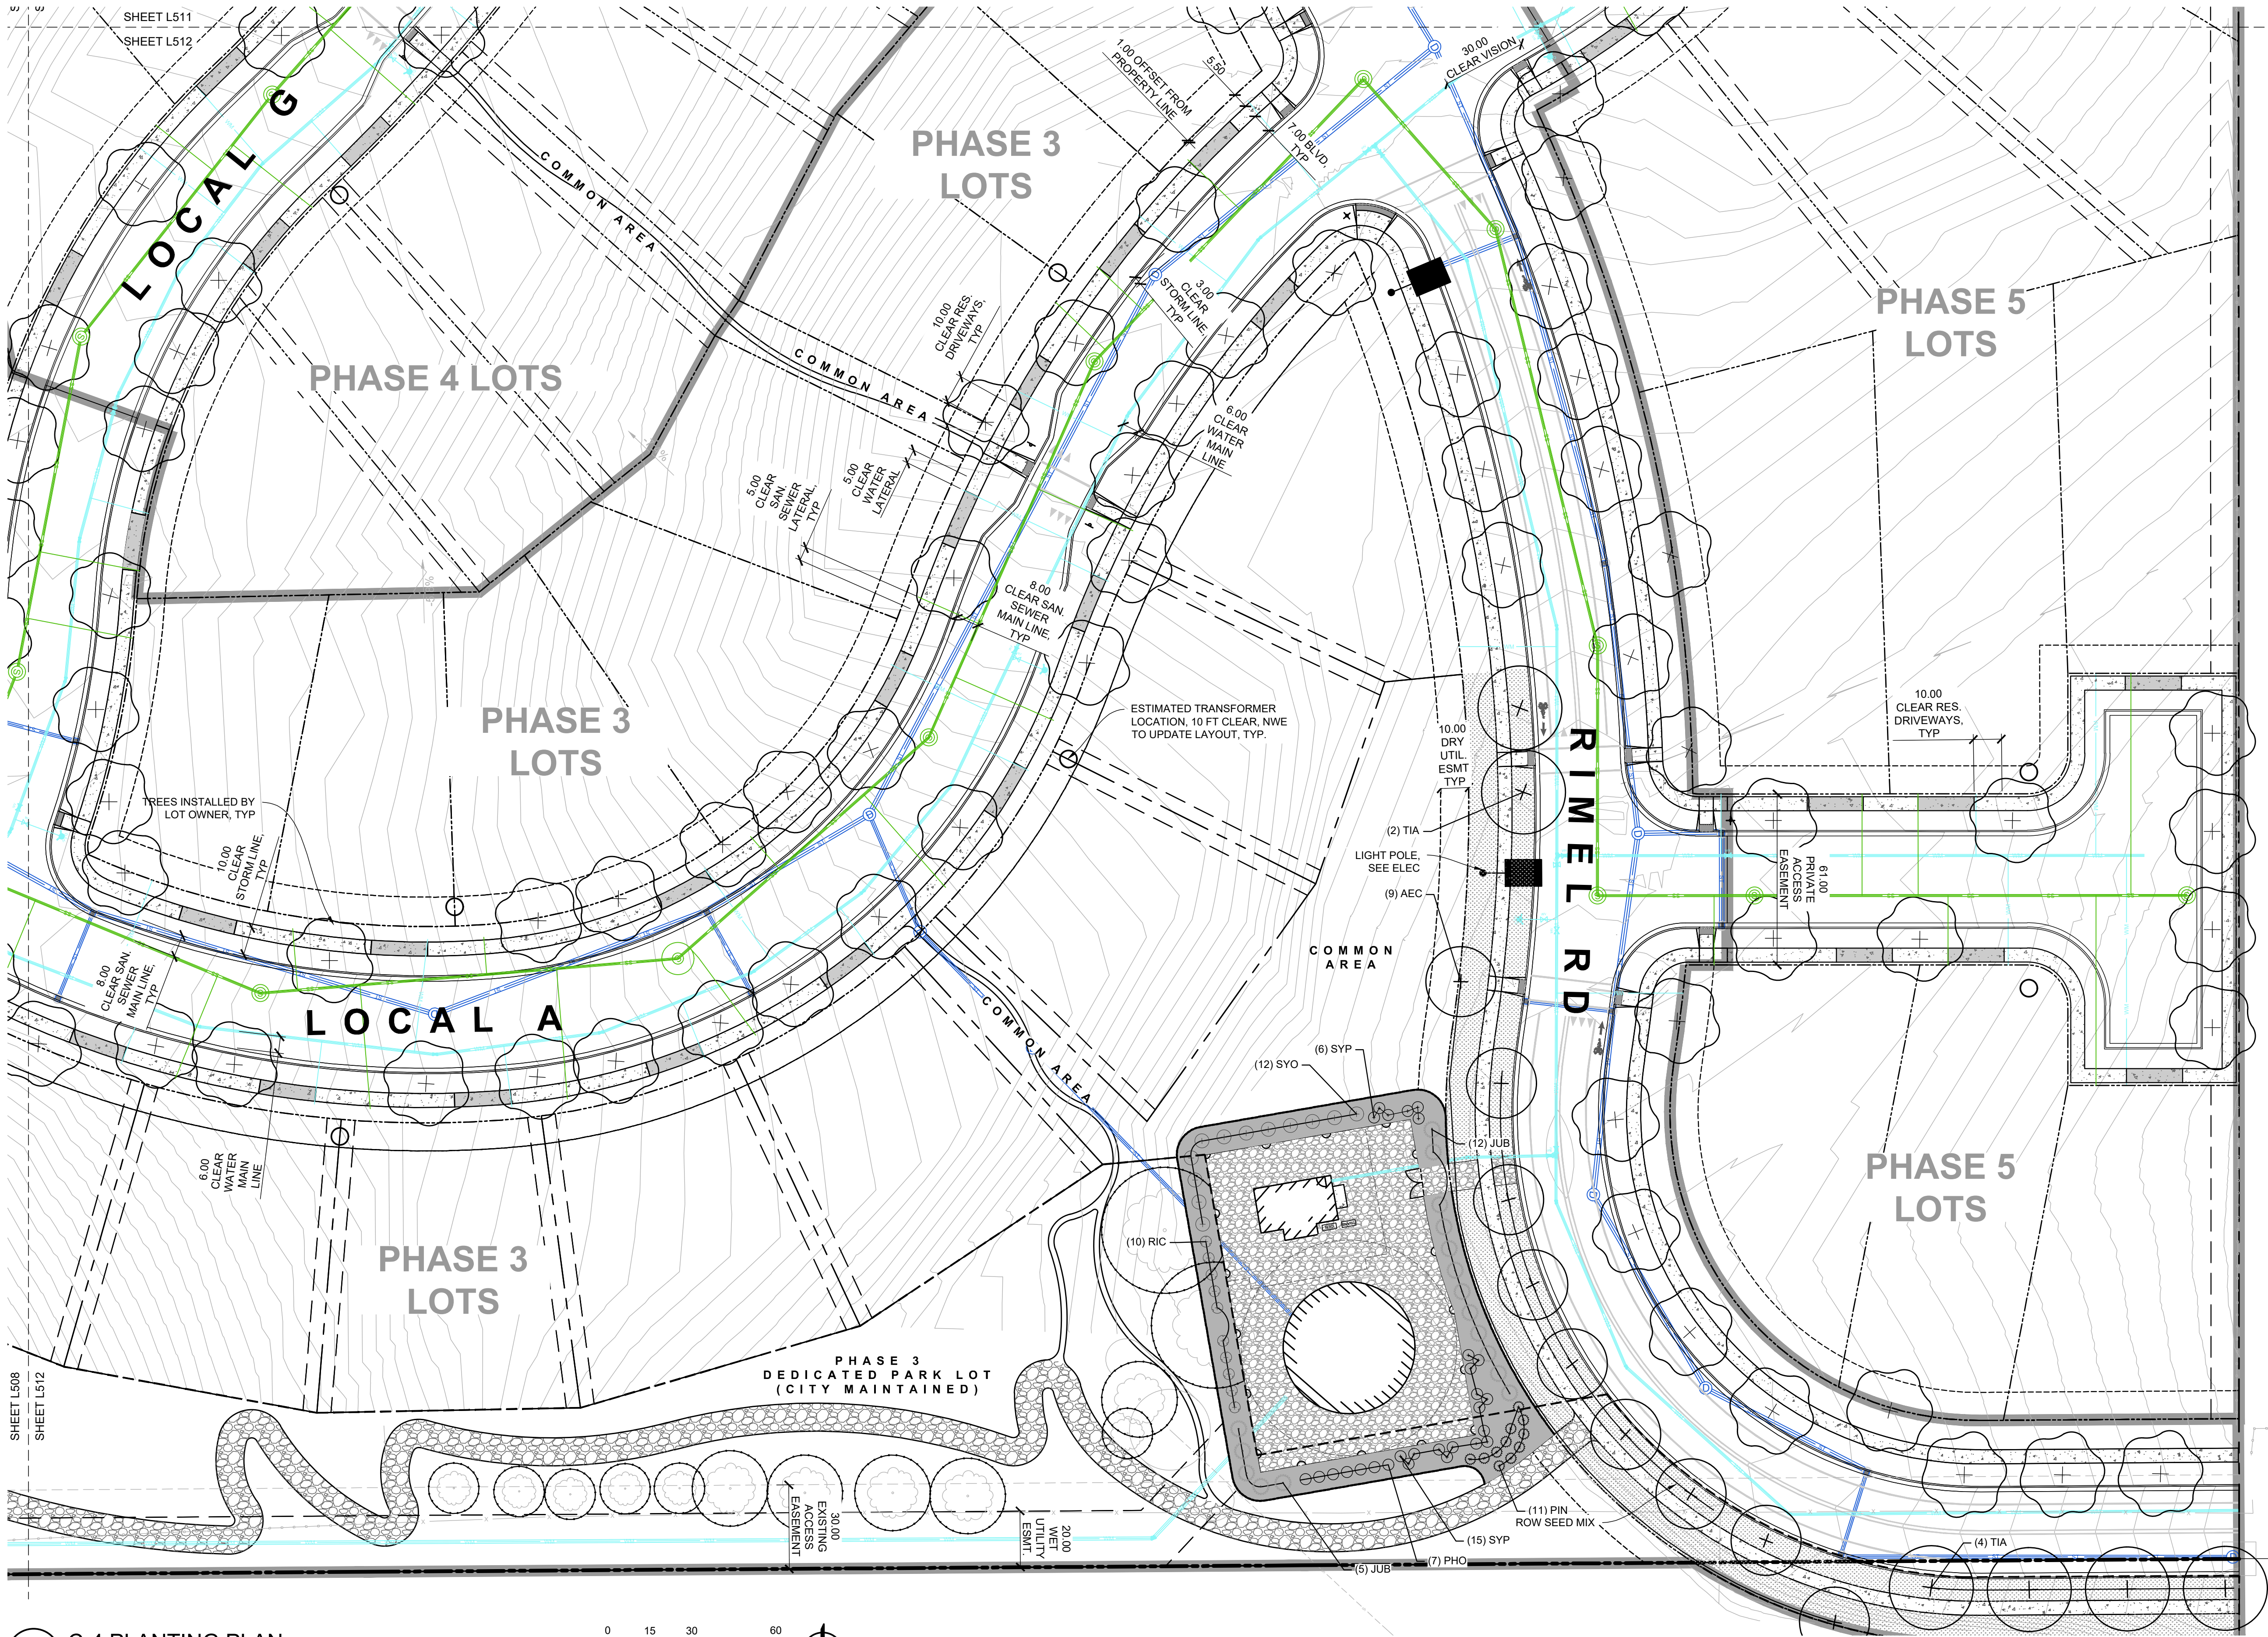

PLANTING LEGEND

- DEVELOPER INSTALLED TREES
- LOT OWNER INSTALLED TREE, SPECIES PALETTE PER PLANT SCHEDULE
- DEVELOPER INSTALLED ROW SEEDING, AS SPECIFIED IN THE MISSOULA PARKS AND RECREATION DESIGN MANUAL, TEMP IRRIGATION TO ESTABLISH

Cushing Terrell
cushingterrell.com
800.757.9522

HLLVIEW WAY
MISSOULA, MONTANA
WILDROOT

© 2024 | ALL RIGHTS RESERVED


PRELIMINARY PLAT

05.10.2024
DRAWN BY | DONOVAN
CHECKED BY | -
REVISIONS

C-4 PLANTING PLAN


L512

1 C-4 PLANTING PLAN

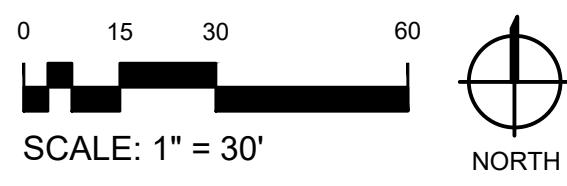


GENERAL NOTES

1. TREES BY DEVELOPER WILL BE INSTALLED AT TIME OF SUBDIVISION CONSTRUCTION PER PHASE.
2. TREES BY HOMEOWNER WILL BE INSTALLED AT TIME OF HOME CONSTRUCTION.

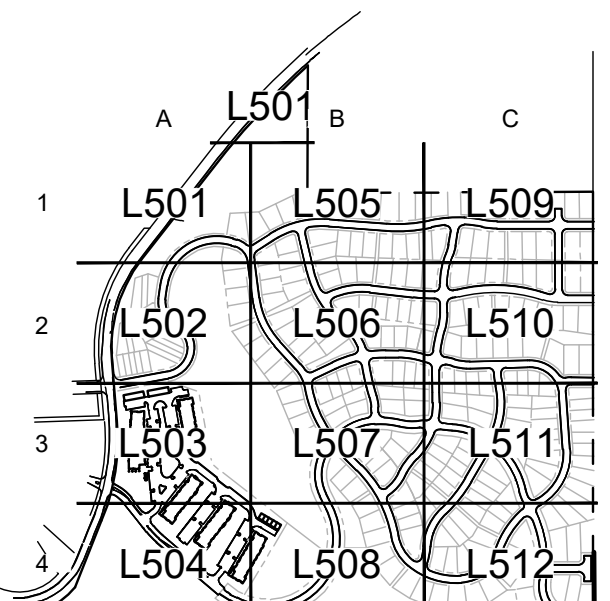


KEY PLAN


NOT FOR CONSTRUCTION - PRELIMINARY DESIGN

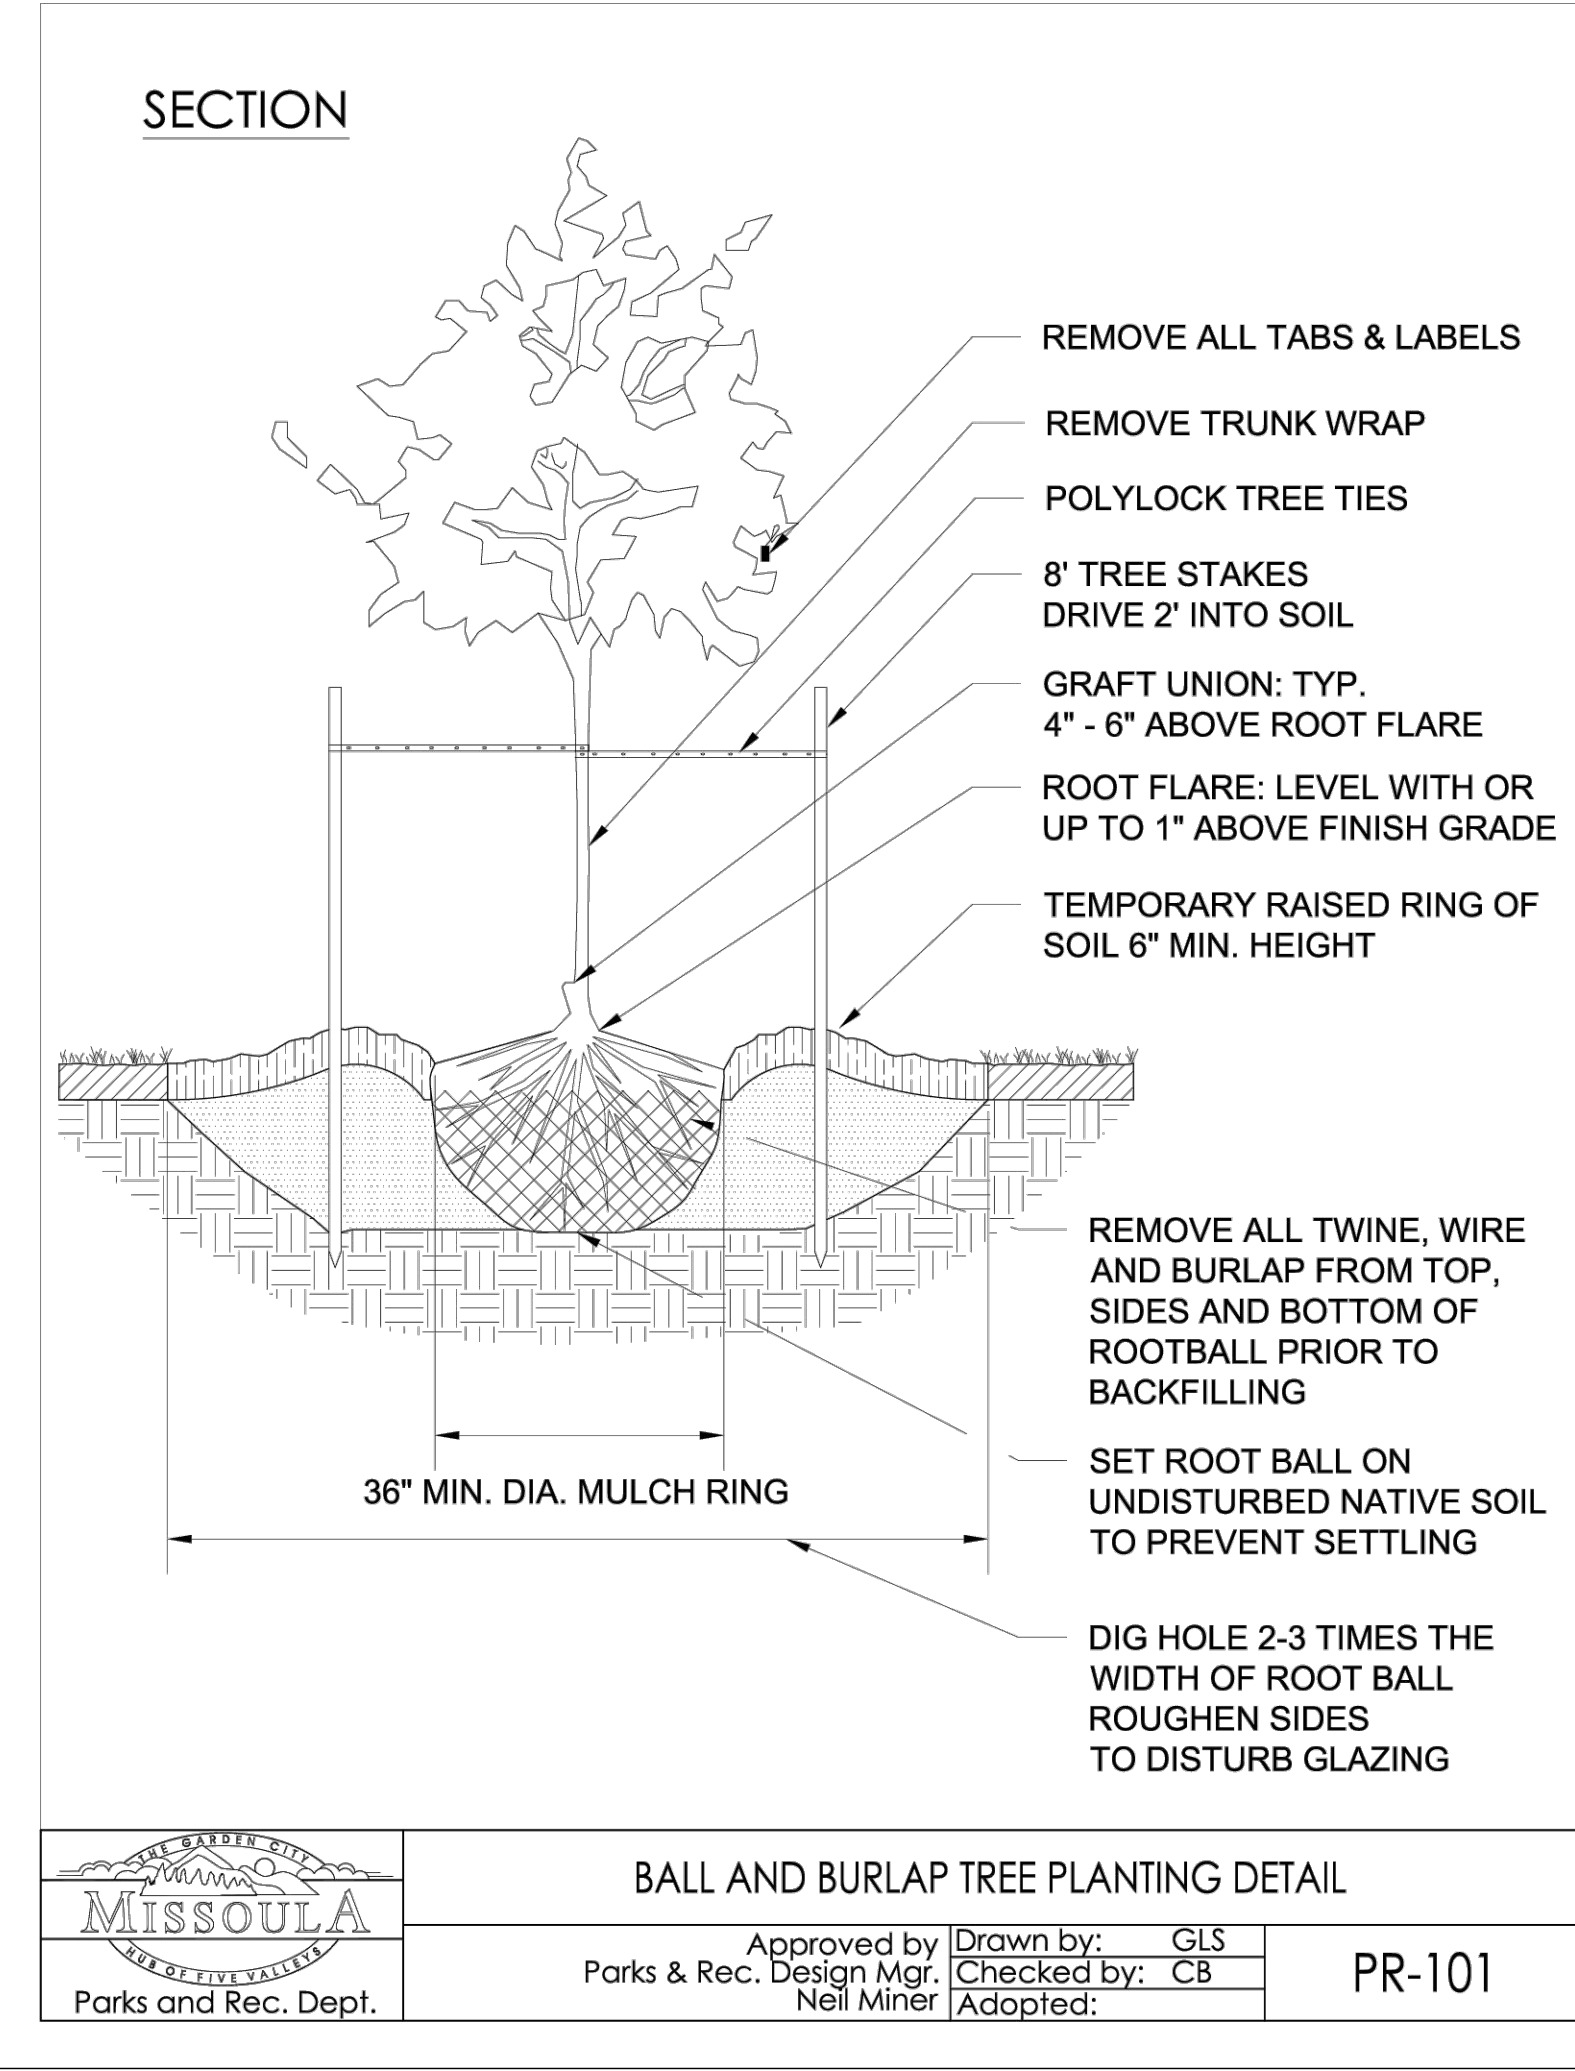


1 BALL AND BURLAP TREE PLANTING

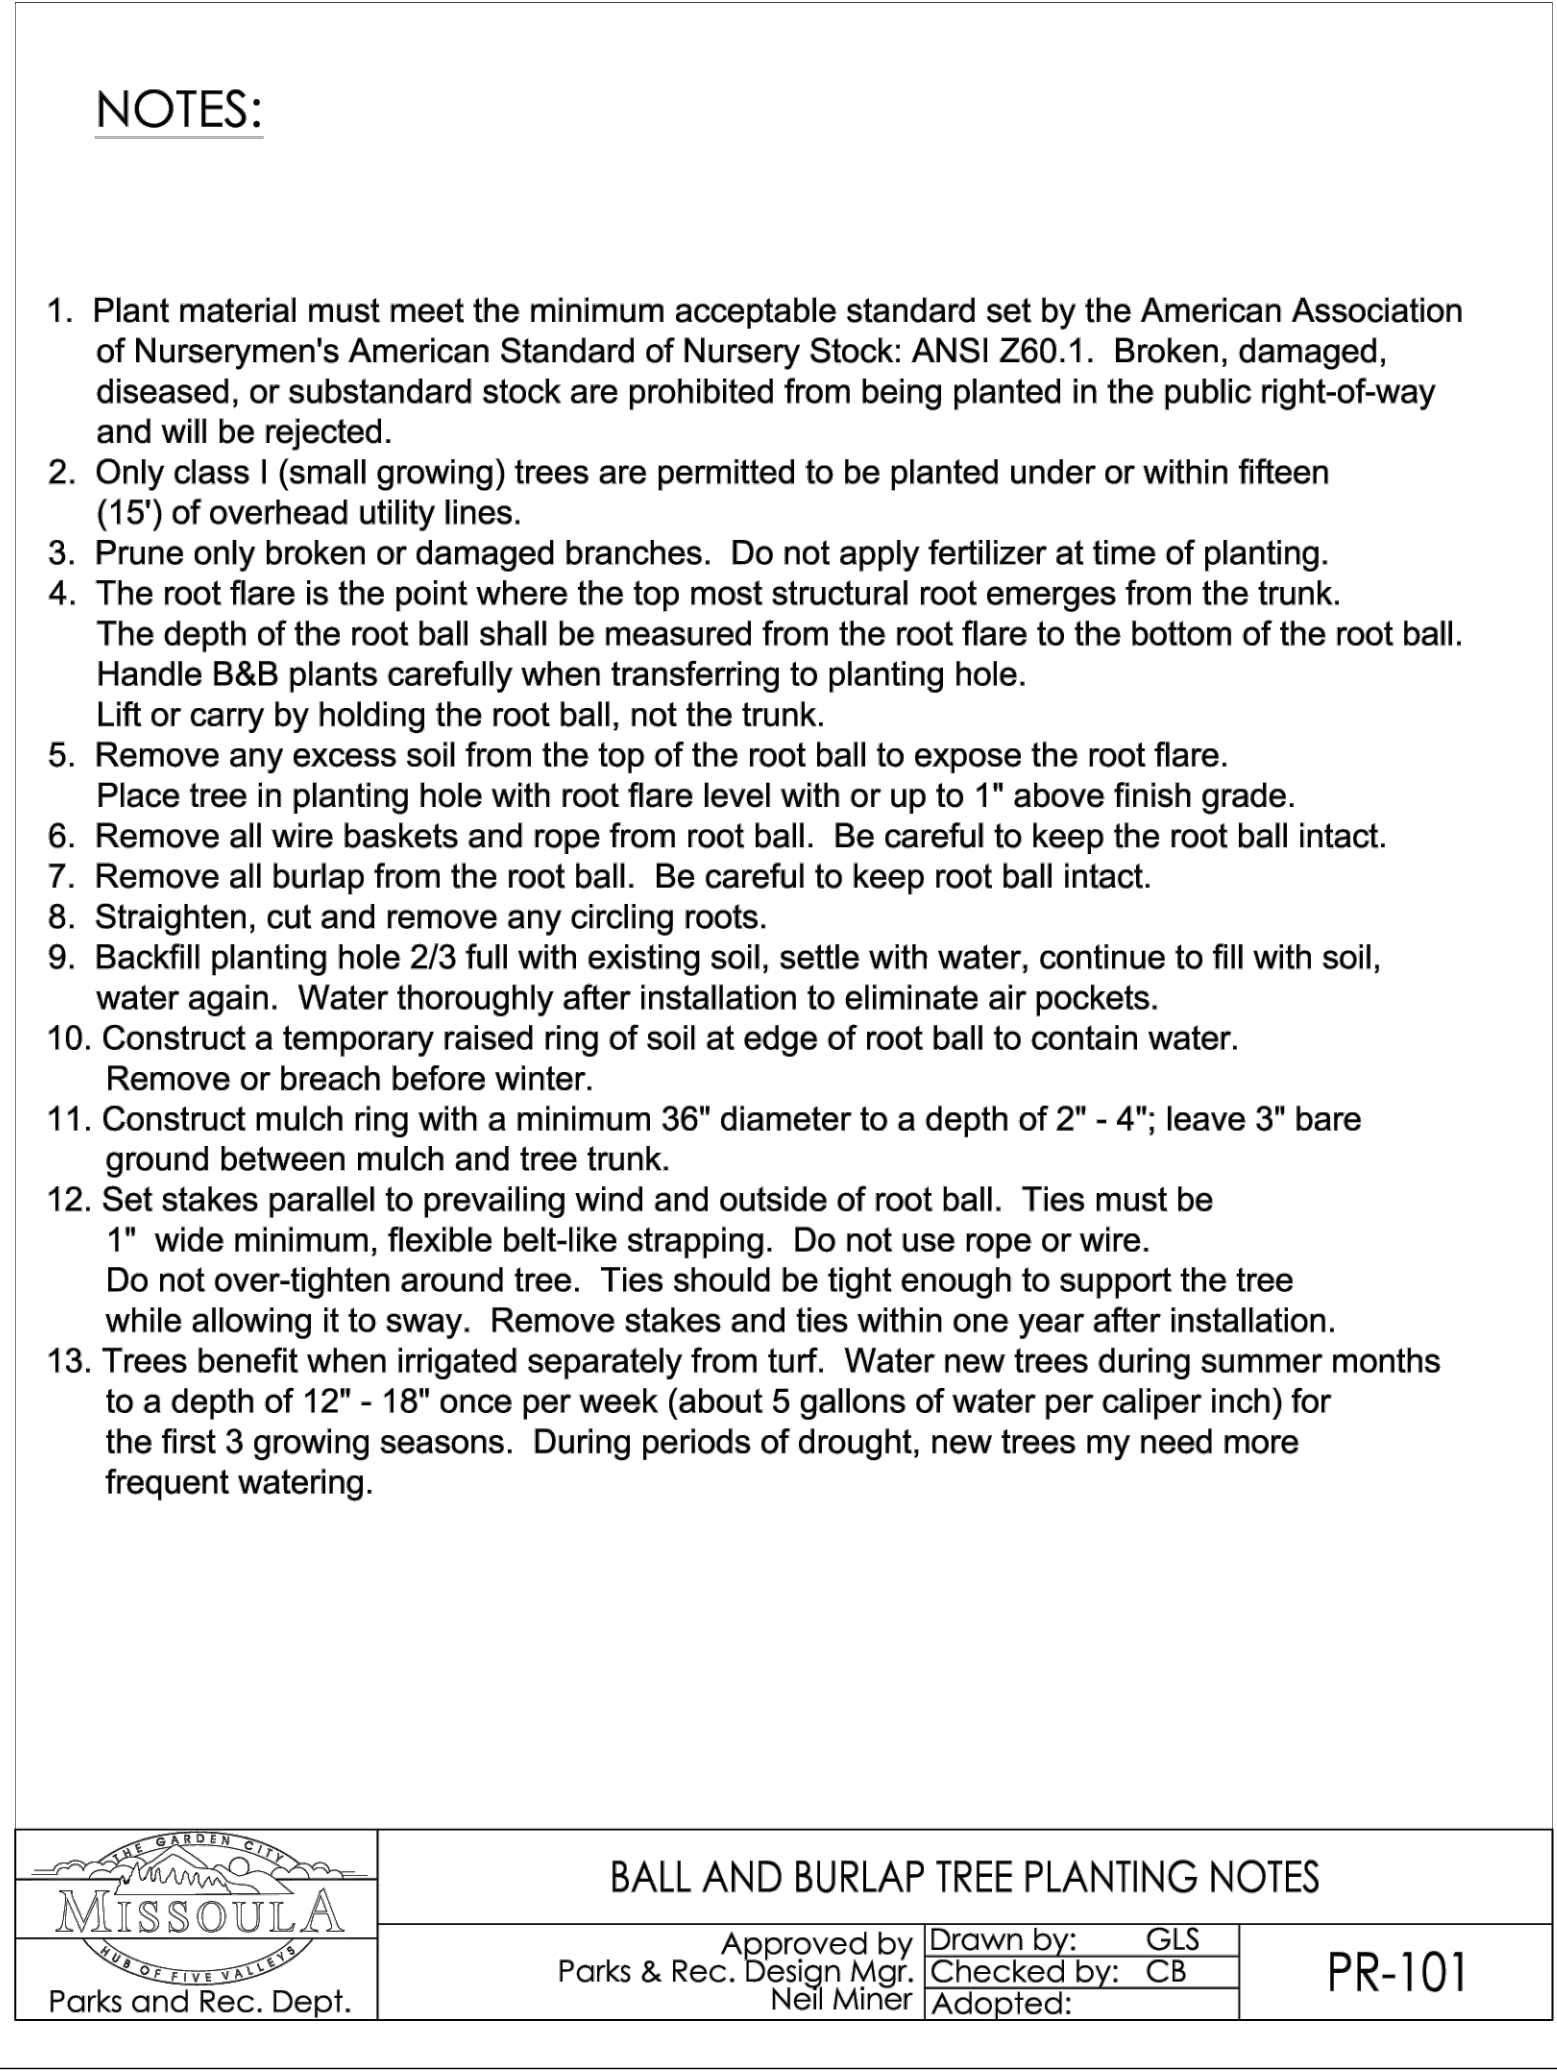


2 BALL AND BURLAP TREE PLANTING NOTES

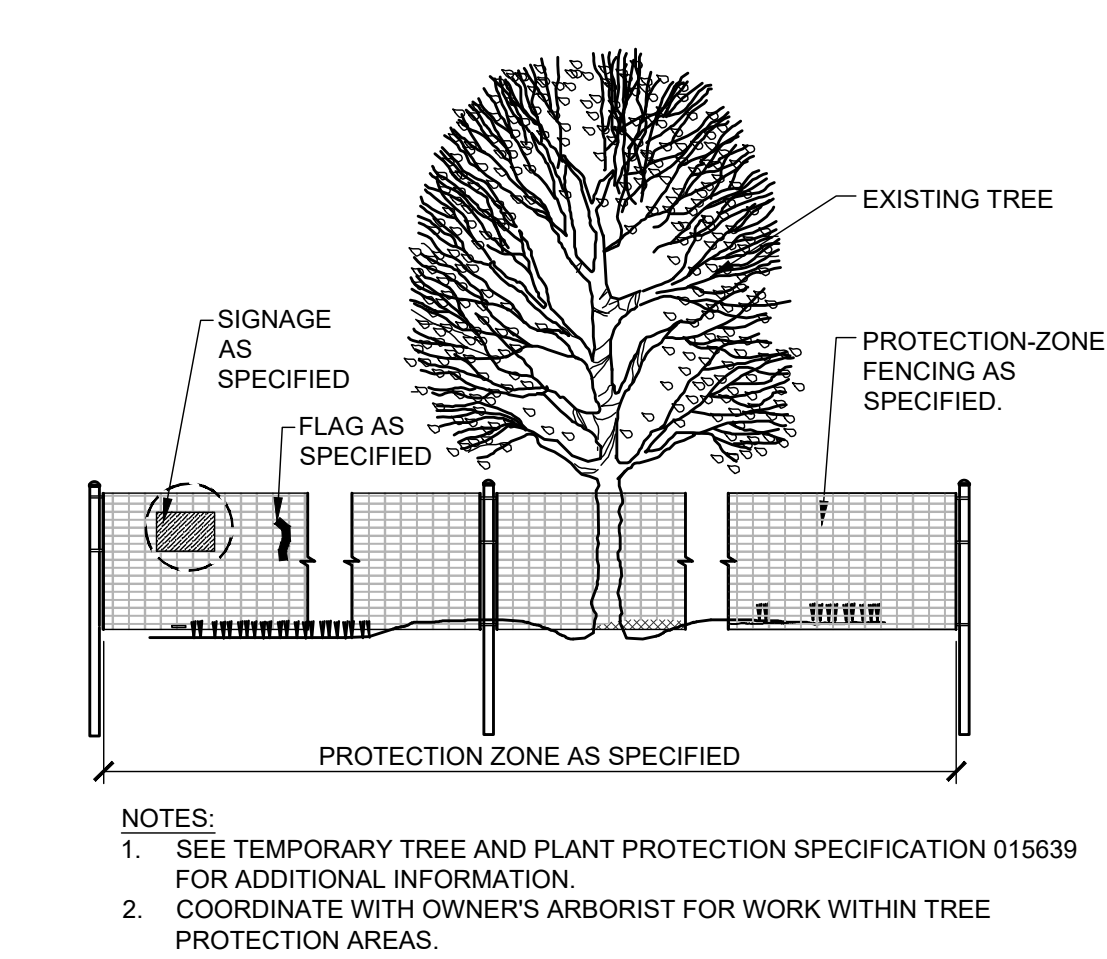

3 TREE PROTECTION FENCING

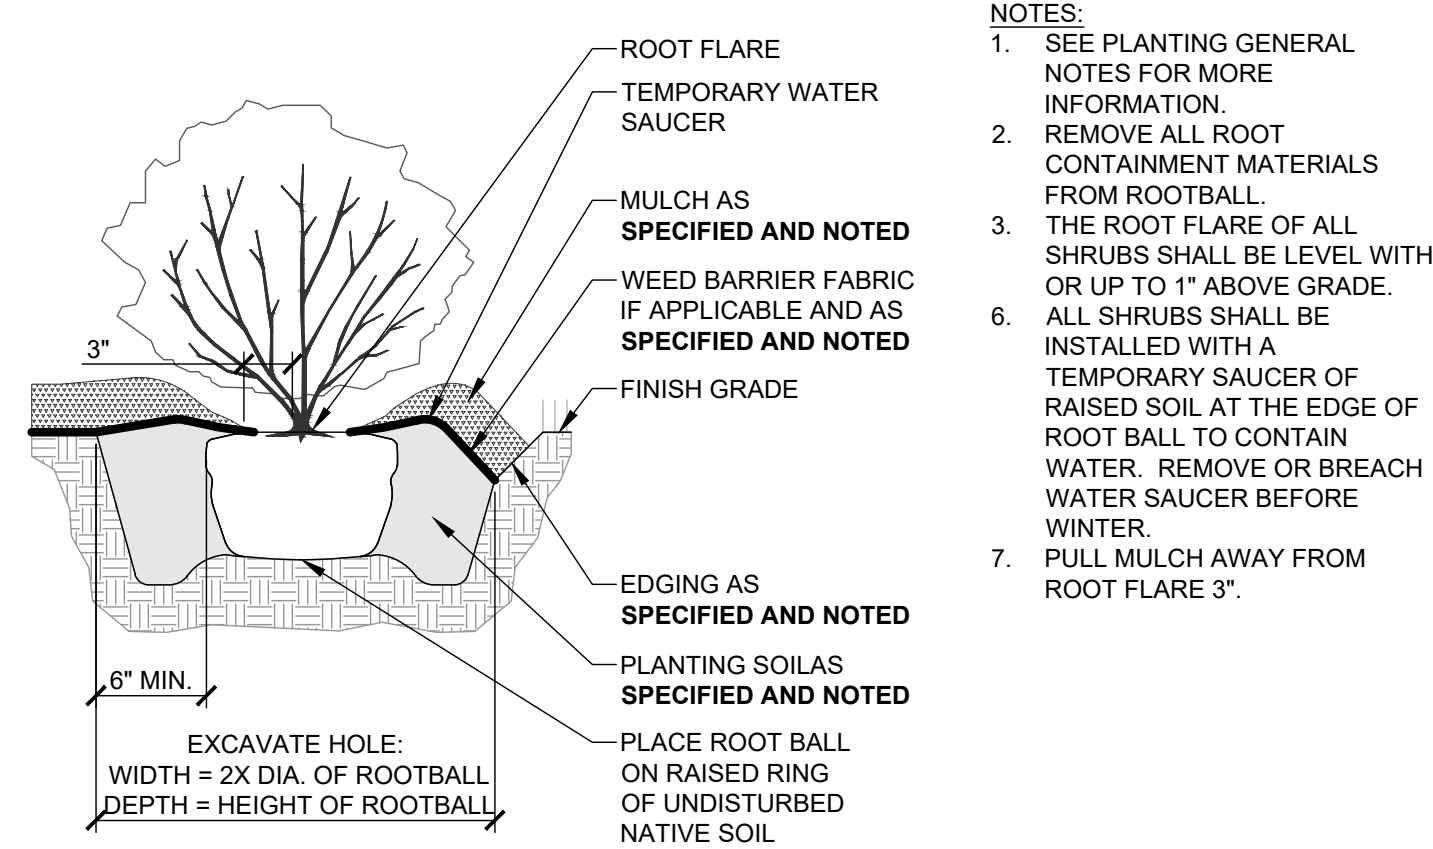

5 SHRUBS PLANTING

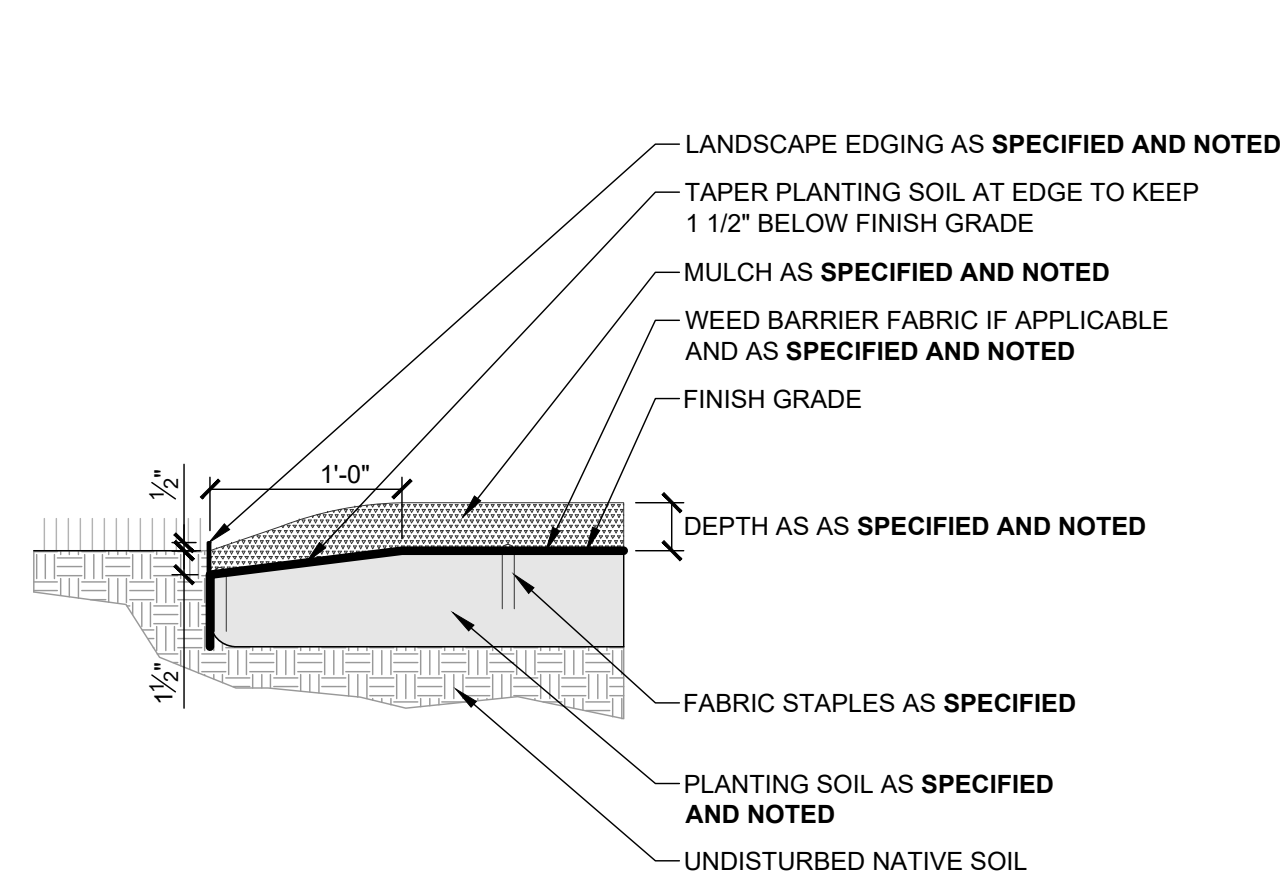

4 STEEL EDGING