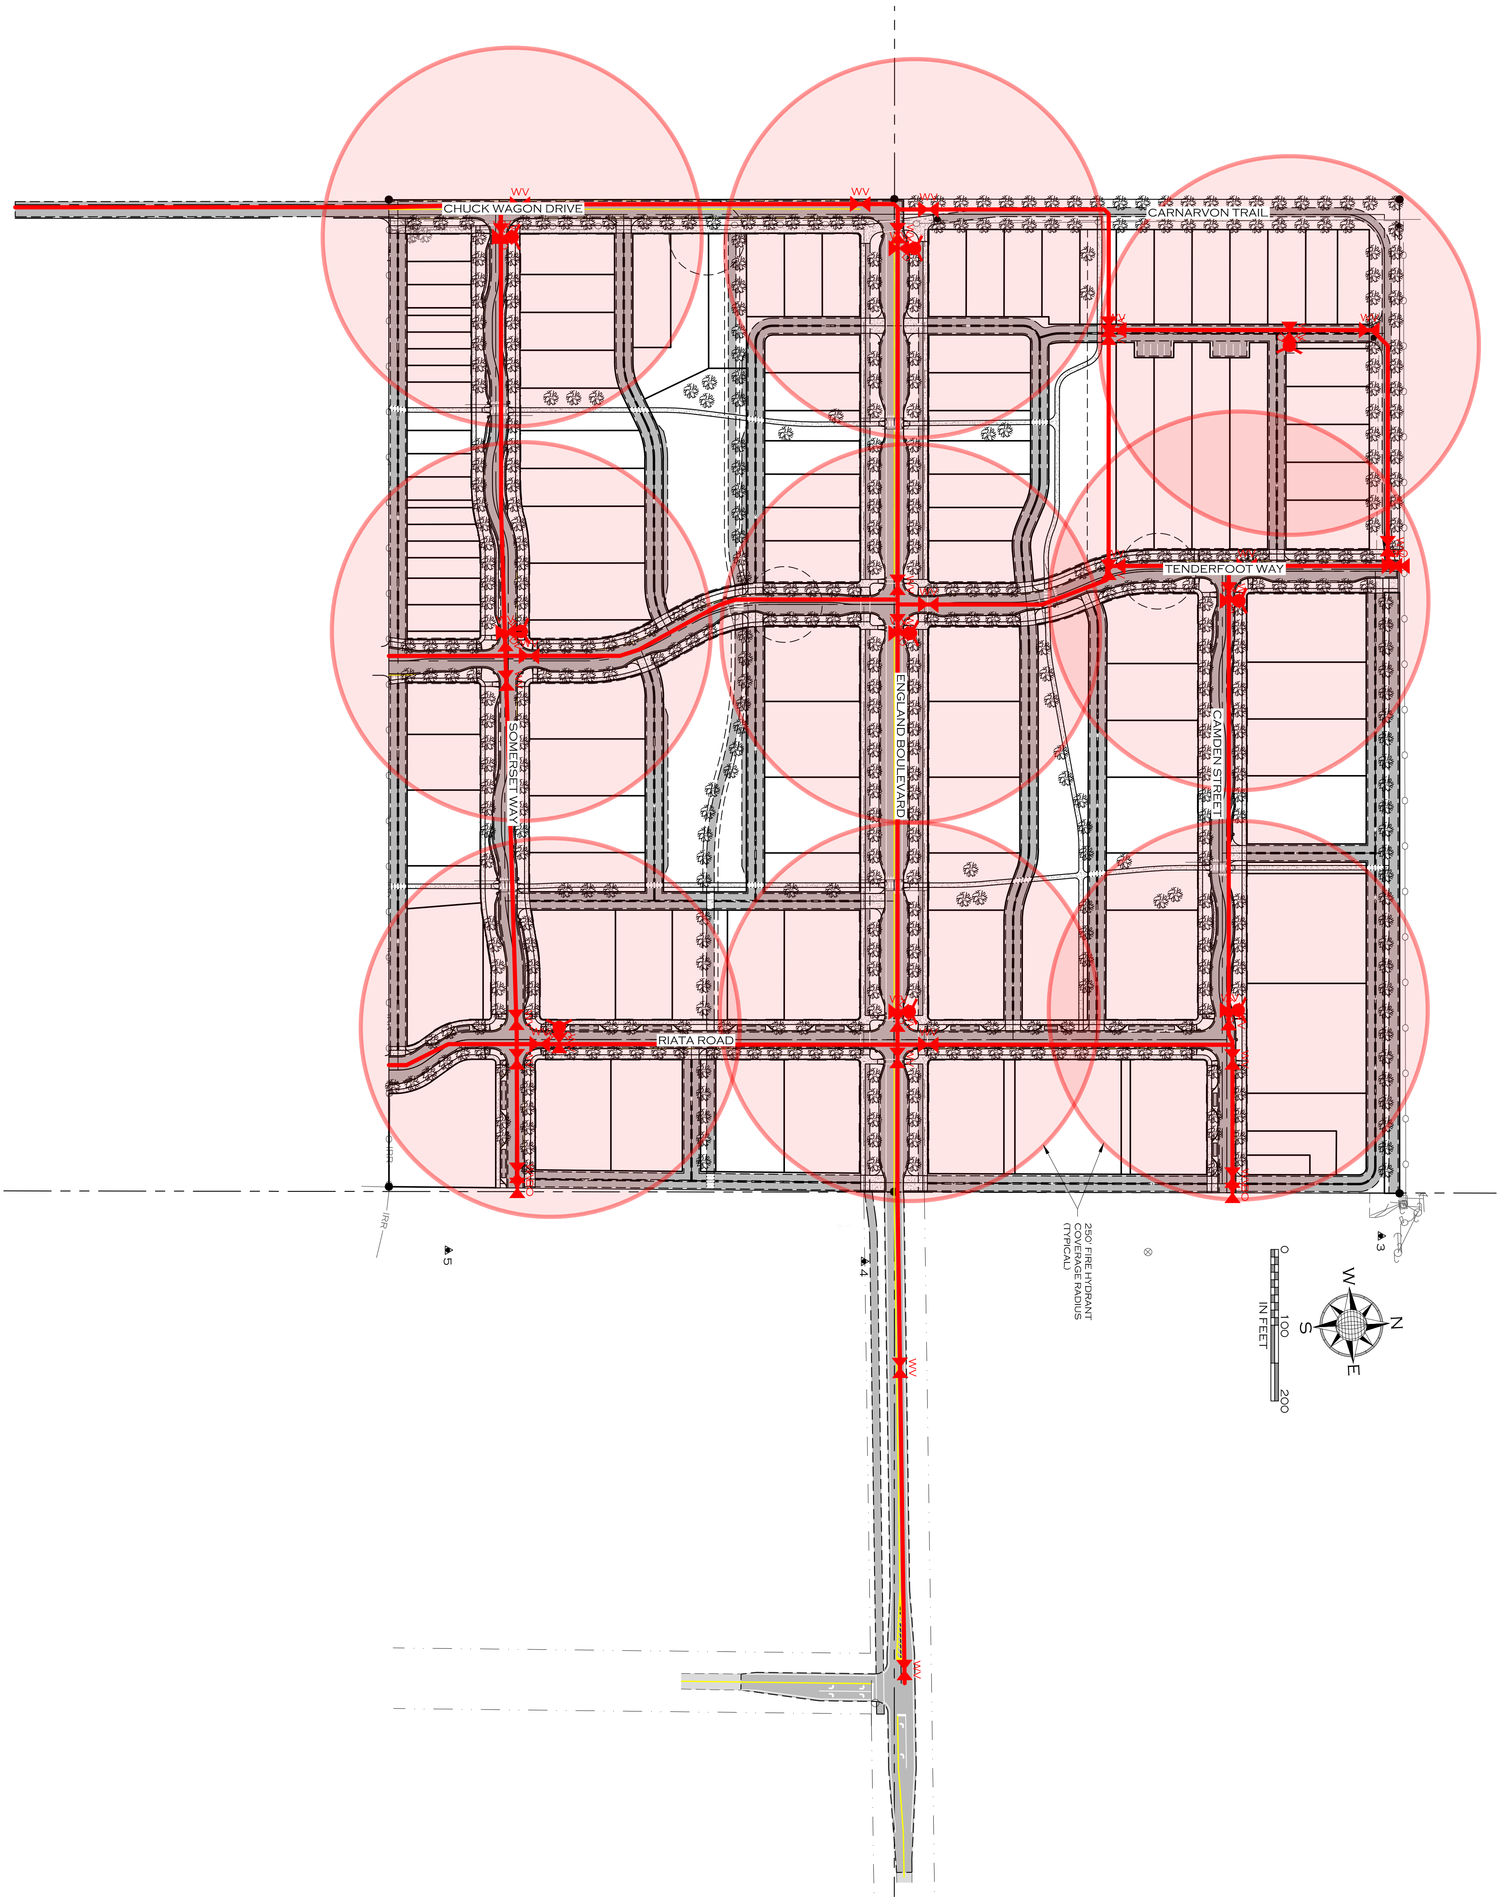

PRELIMINARY PLAT - APRIL 2025

8.23

PAISLEY PARK SUBDIVISION

MISSOULA MONTANA

FIRE HYDRANT LAYOUT

WOITH ENGINEERING, INC.
ENGINEERS & SURVEYORS
405 3RD STREET NW, SUITE 206 • GREAT FALLS, MT 59404 • 406-761-1955
3860 O'LEARY STREET, SUITE A • MISSOULA, MT 59808 • 406-203-9565
• WWW.WOITHENG.COM •

COPYRIGHT © WOITH ENGINEERING, INC., 2025

#	DESCRIPTION	DATE

JOB #:	20-077
DRAWN:	CRH/MOH
DESIGN:	MOH/CRH
QA:	KTS
DATE:	4/22/2025

EX-23 FIRE HYDRANT LAYOUT.DWG PLOTTED BY:MATT HAMMERSTEIN ON APR/23/2025